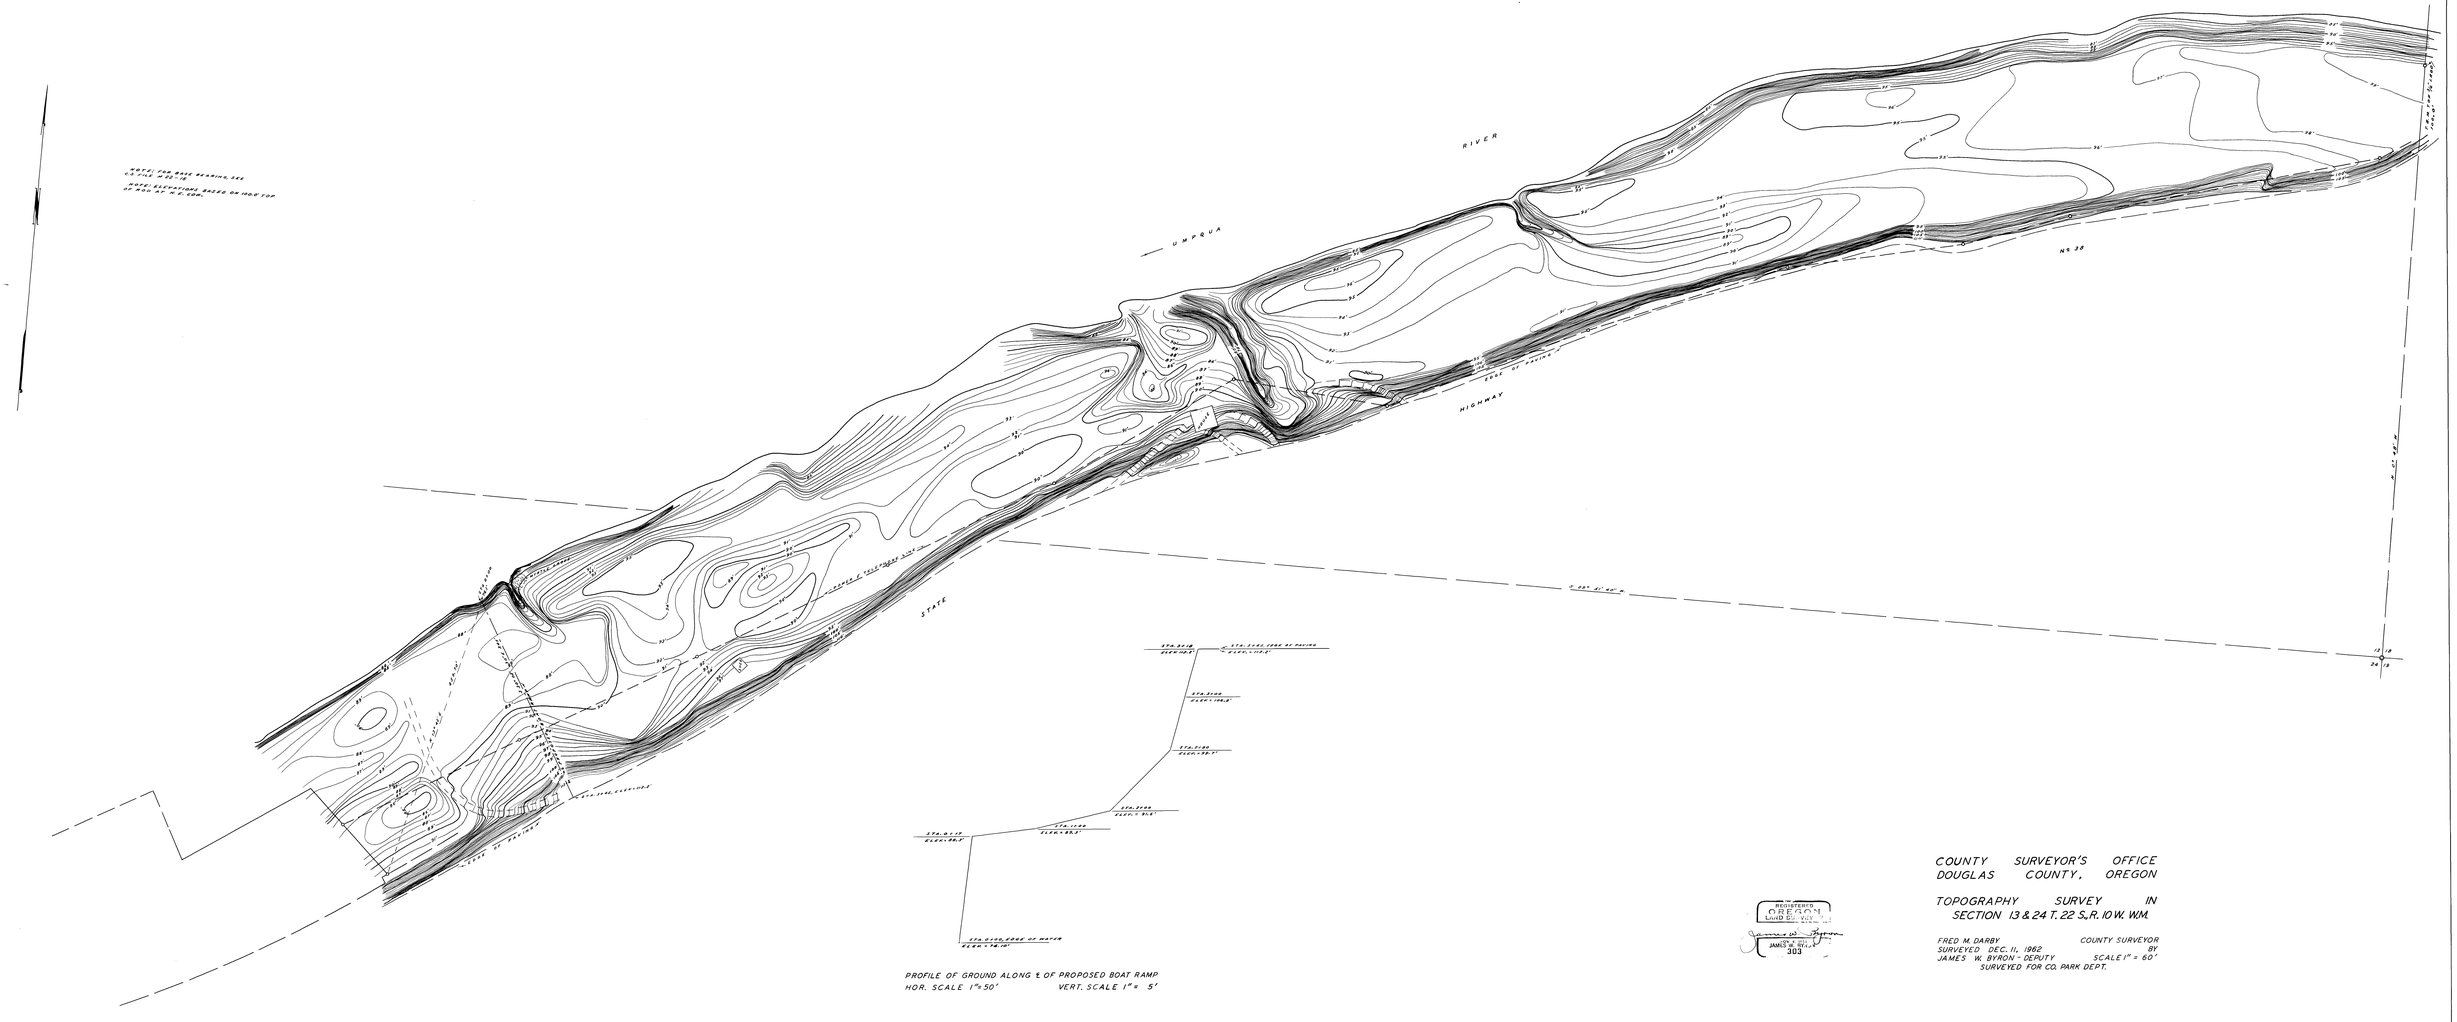
UMPQUA
RIVER
STATE
HIGHWAY
NO. 38
EDGE OF PAVING
EDGE OF PAVING
EDGE OF PAVEMENT
EDGE OF PAVEMENT
EDGE OF WATER
ELEV. 98.7
ELEV. 98.7
ELEV. 98.7