T. 22 S. R. 13 W.

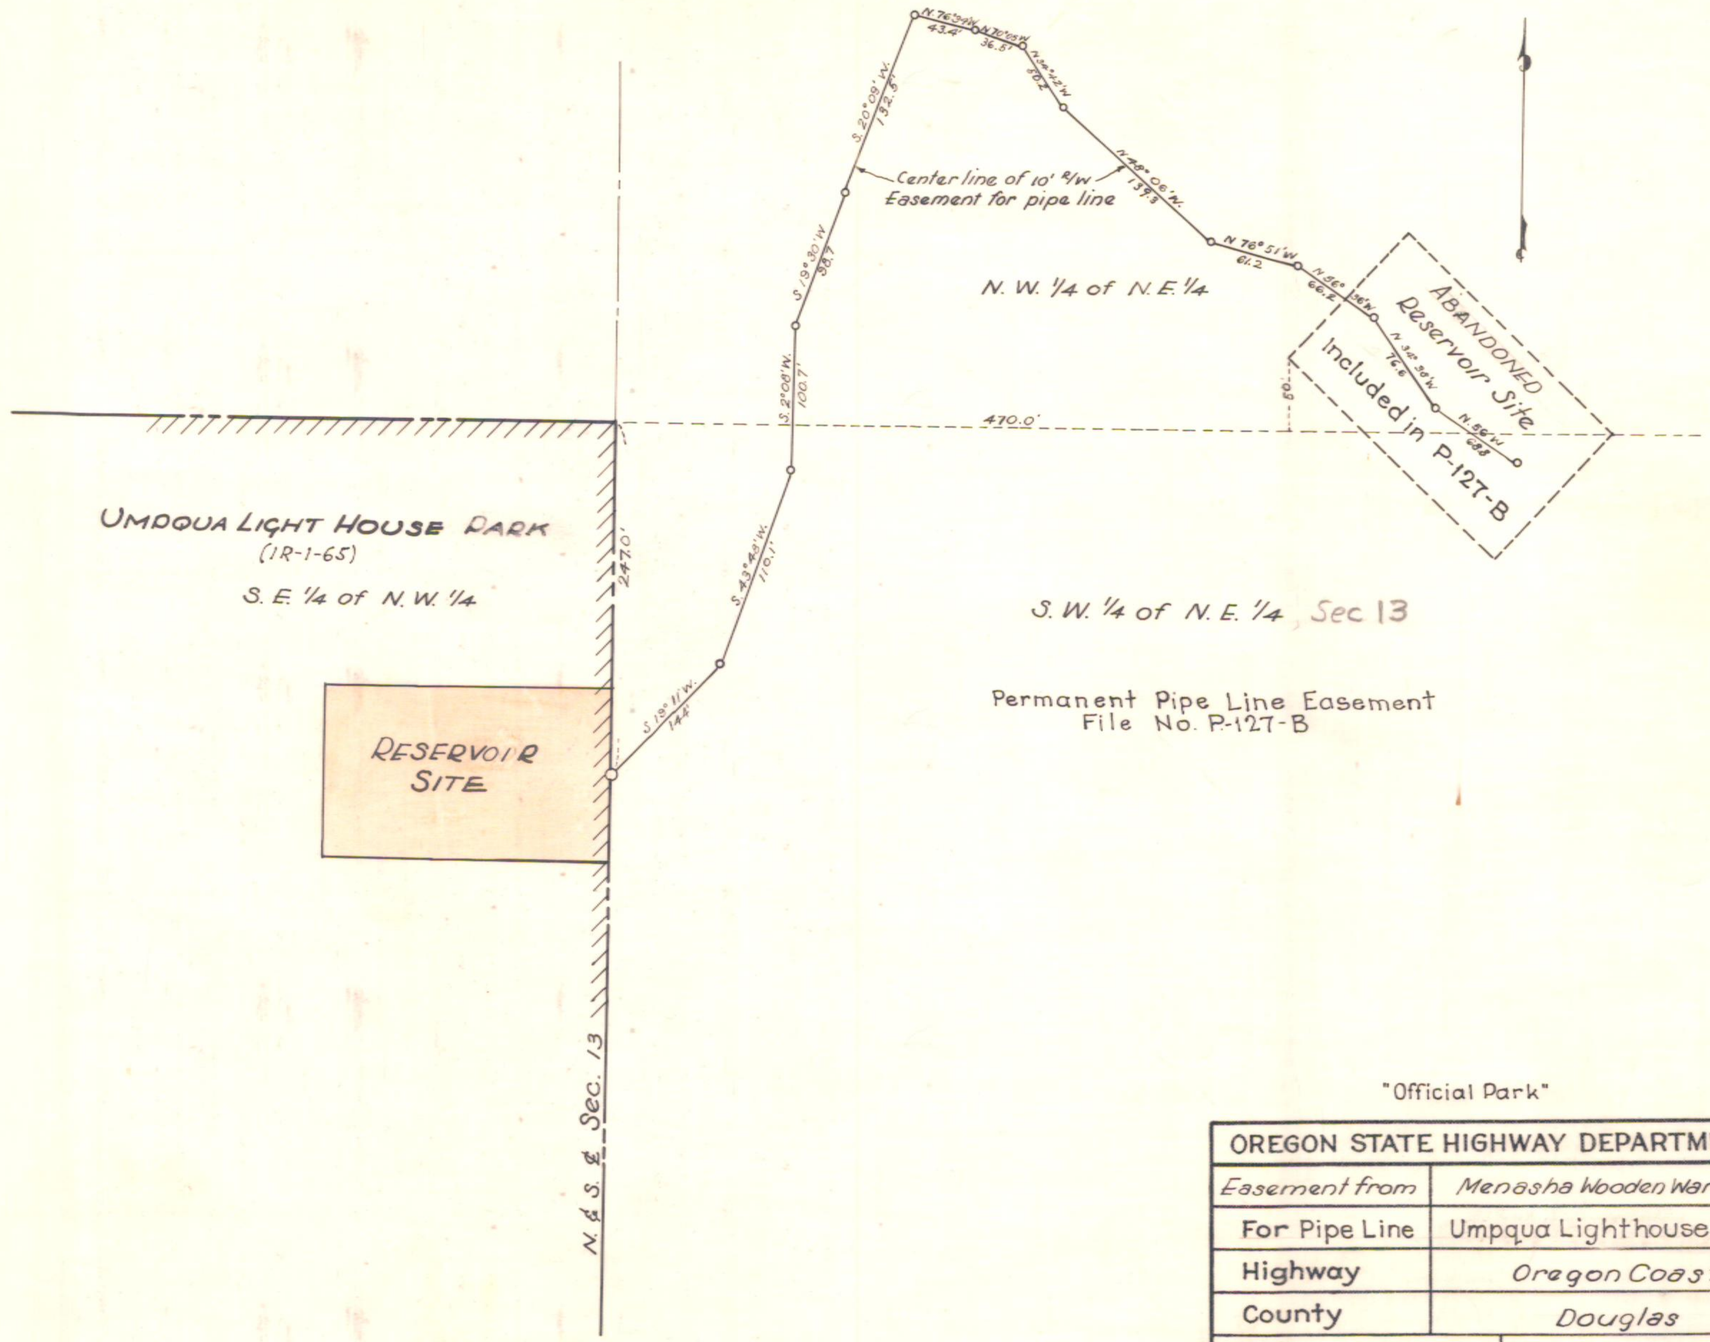

Permanent Pipe Line Easement
File No. P-127-B

"Official Park"

OREGON STATE HIGHWAY DEPARTMENT	
Easement from	Menasha Wooden Ware Co.
For Pipe Line	Umpqua Lighthouse Park
Highway	Oregon Coast
County	Douglas
Scale 1" = 100'	Date 3-1939

1R-1-65

3

DIETZGEN NO. 127