DRG. NO. 1R-3-1458

Sec. 4, T. 22 S., R. 5 W., W.M.

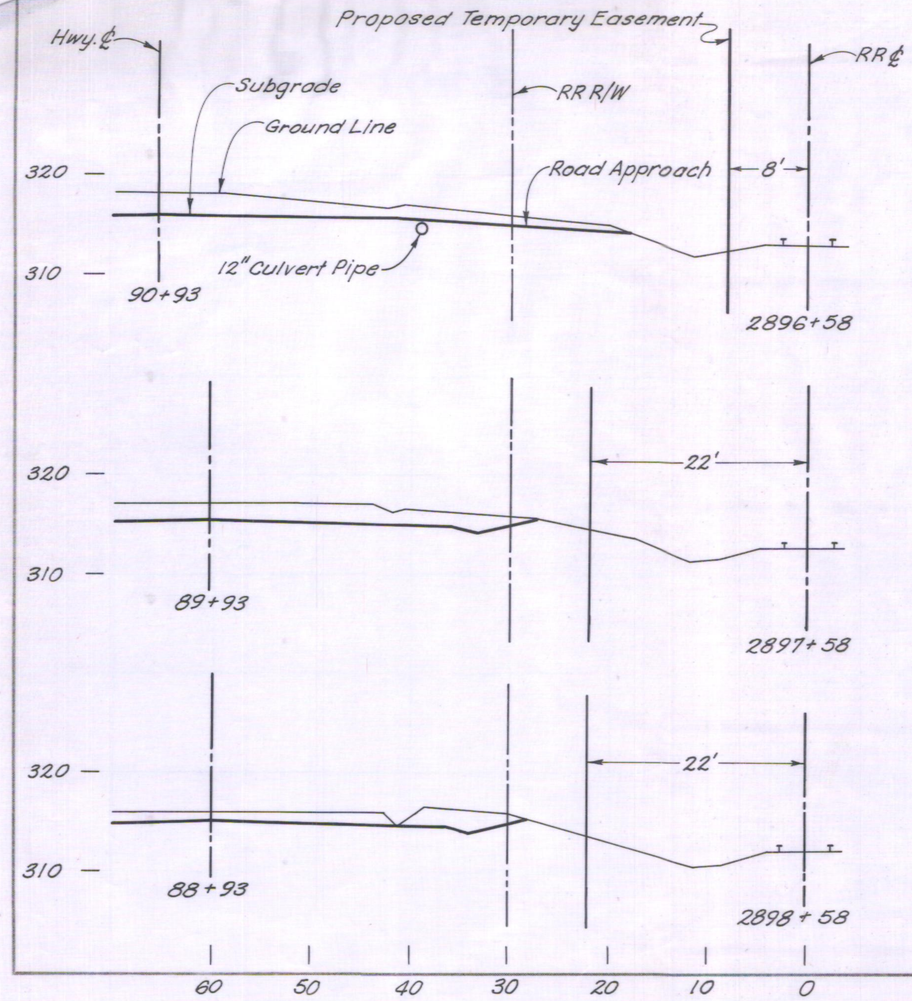

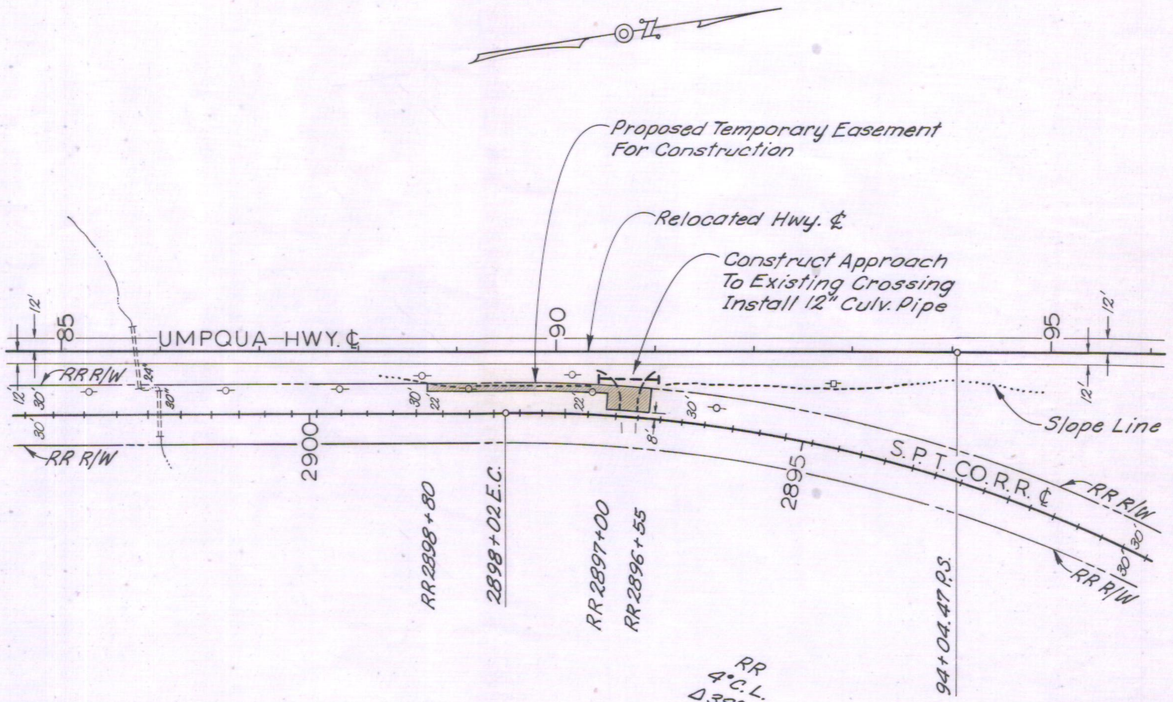

OREGON STATE HIGHWAY DIVISION	
ENCROACHMENT ON S.P.T. CO. R.R.	
DRAIN-ROCK CREEK SECTION	
UMPQUA HIGHWAY	
DOUGLAS COUNTY	
Plan 1"=100' X-Sec. 1"=10'	MAR. 10, 1976

CHAS. BRUNING CO.