DRG. NO. IR-3-1492

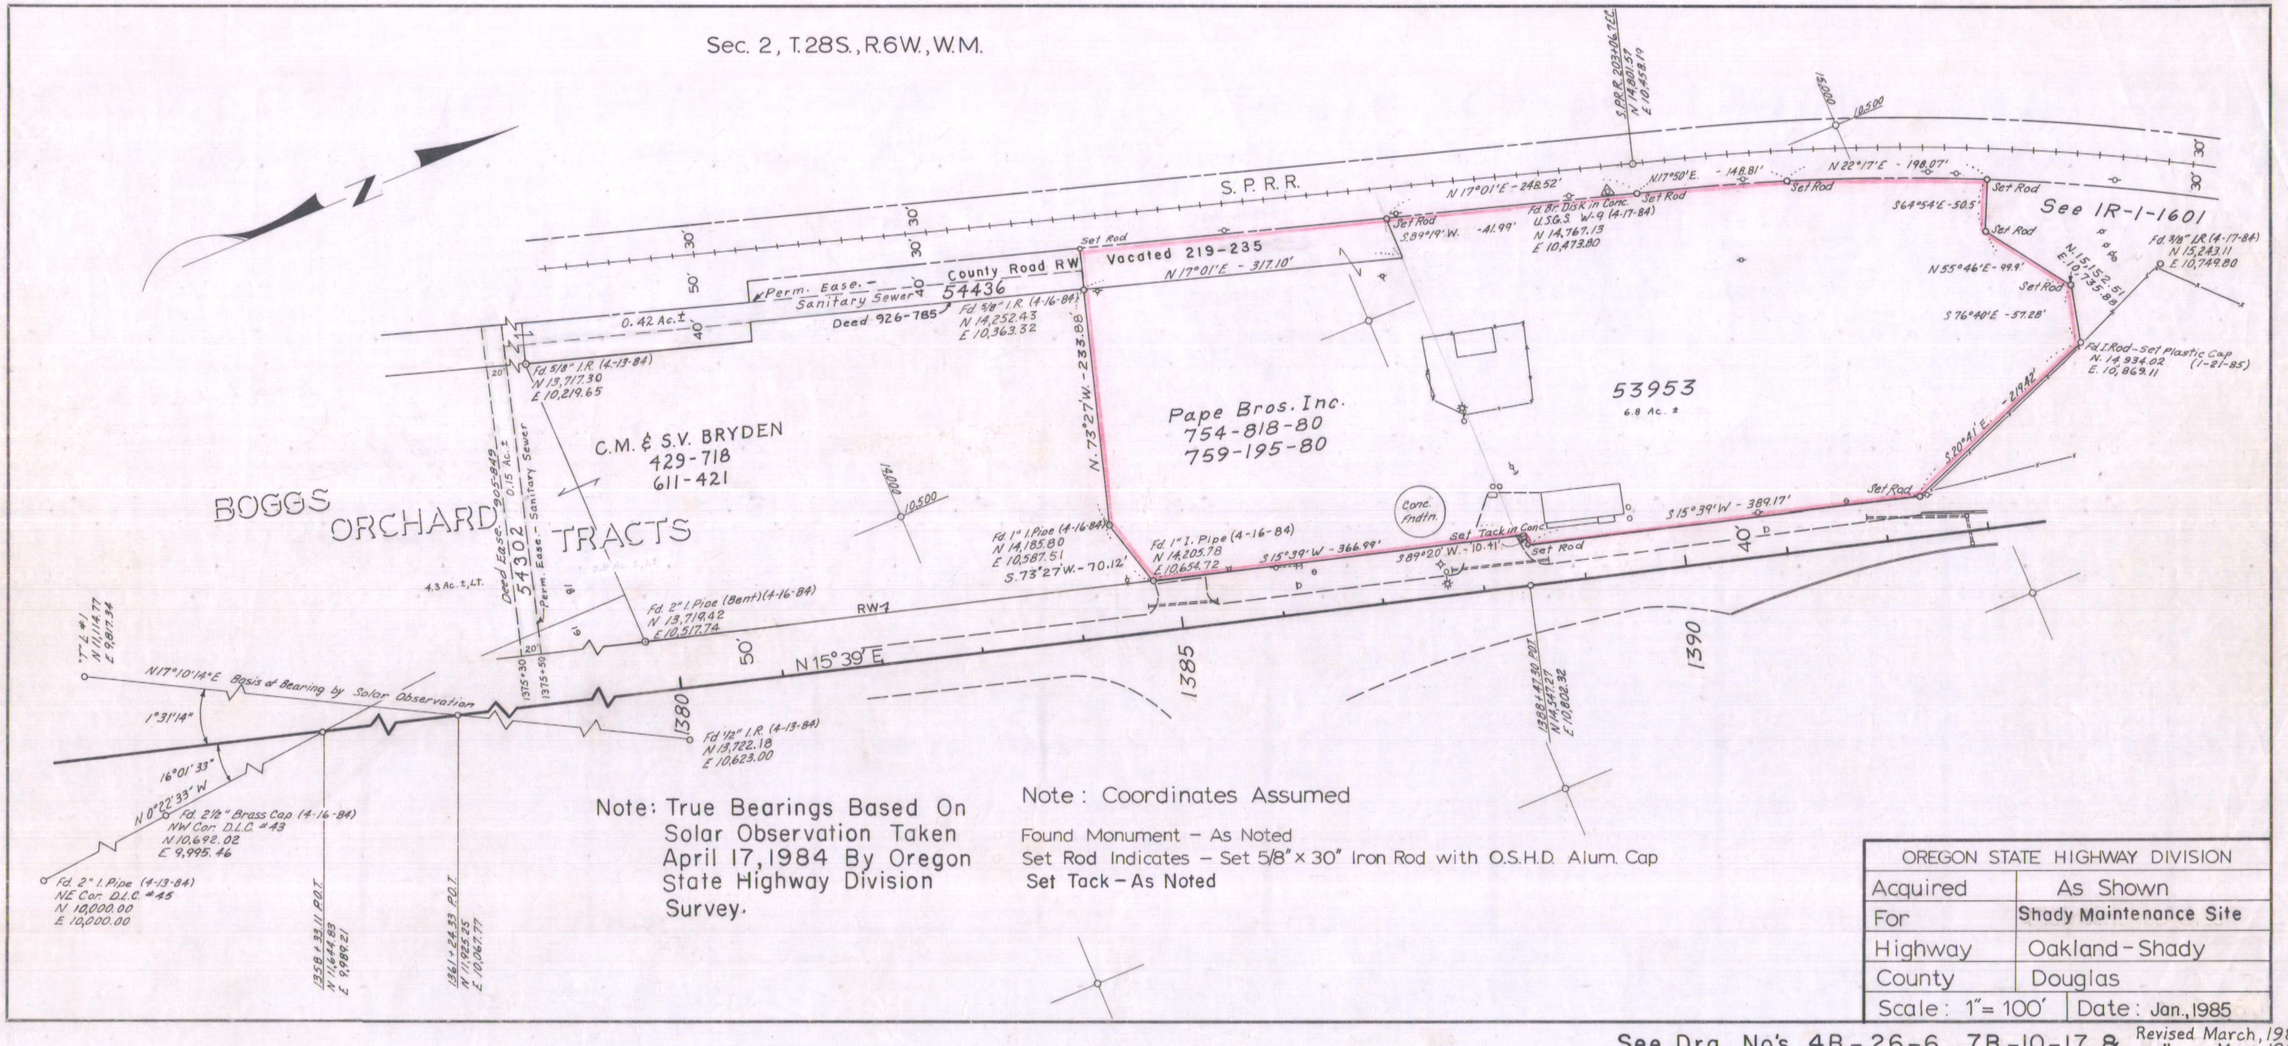

OREGON STATE HIGHWAY DIVISION	
Acquired	As Shown
For	Shady Maintenance Site
Highway	Oakland - Shady
County	Douglas
Scale: 1" = 100'	Date: Jan., 1985

See Drg. No's. 4B-26-6, 7B-10-17 & 8B-23-19 10B-4-5

Revised March, 1985
" May, 1985

CHAS. BRUNING CO.