DRG. NO. 1R-3-1587

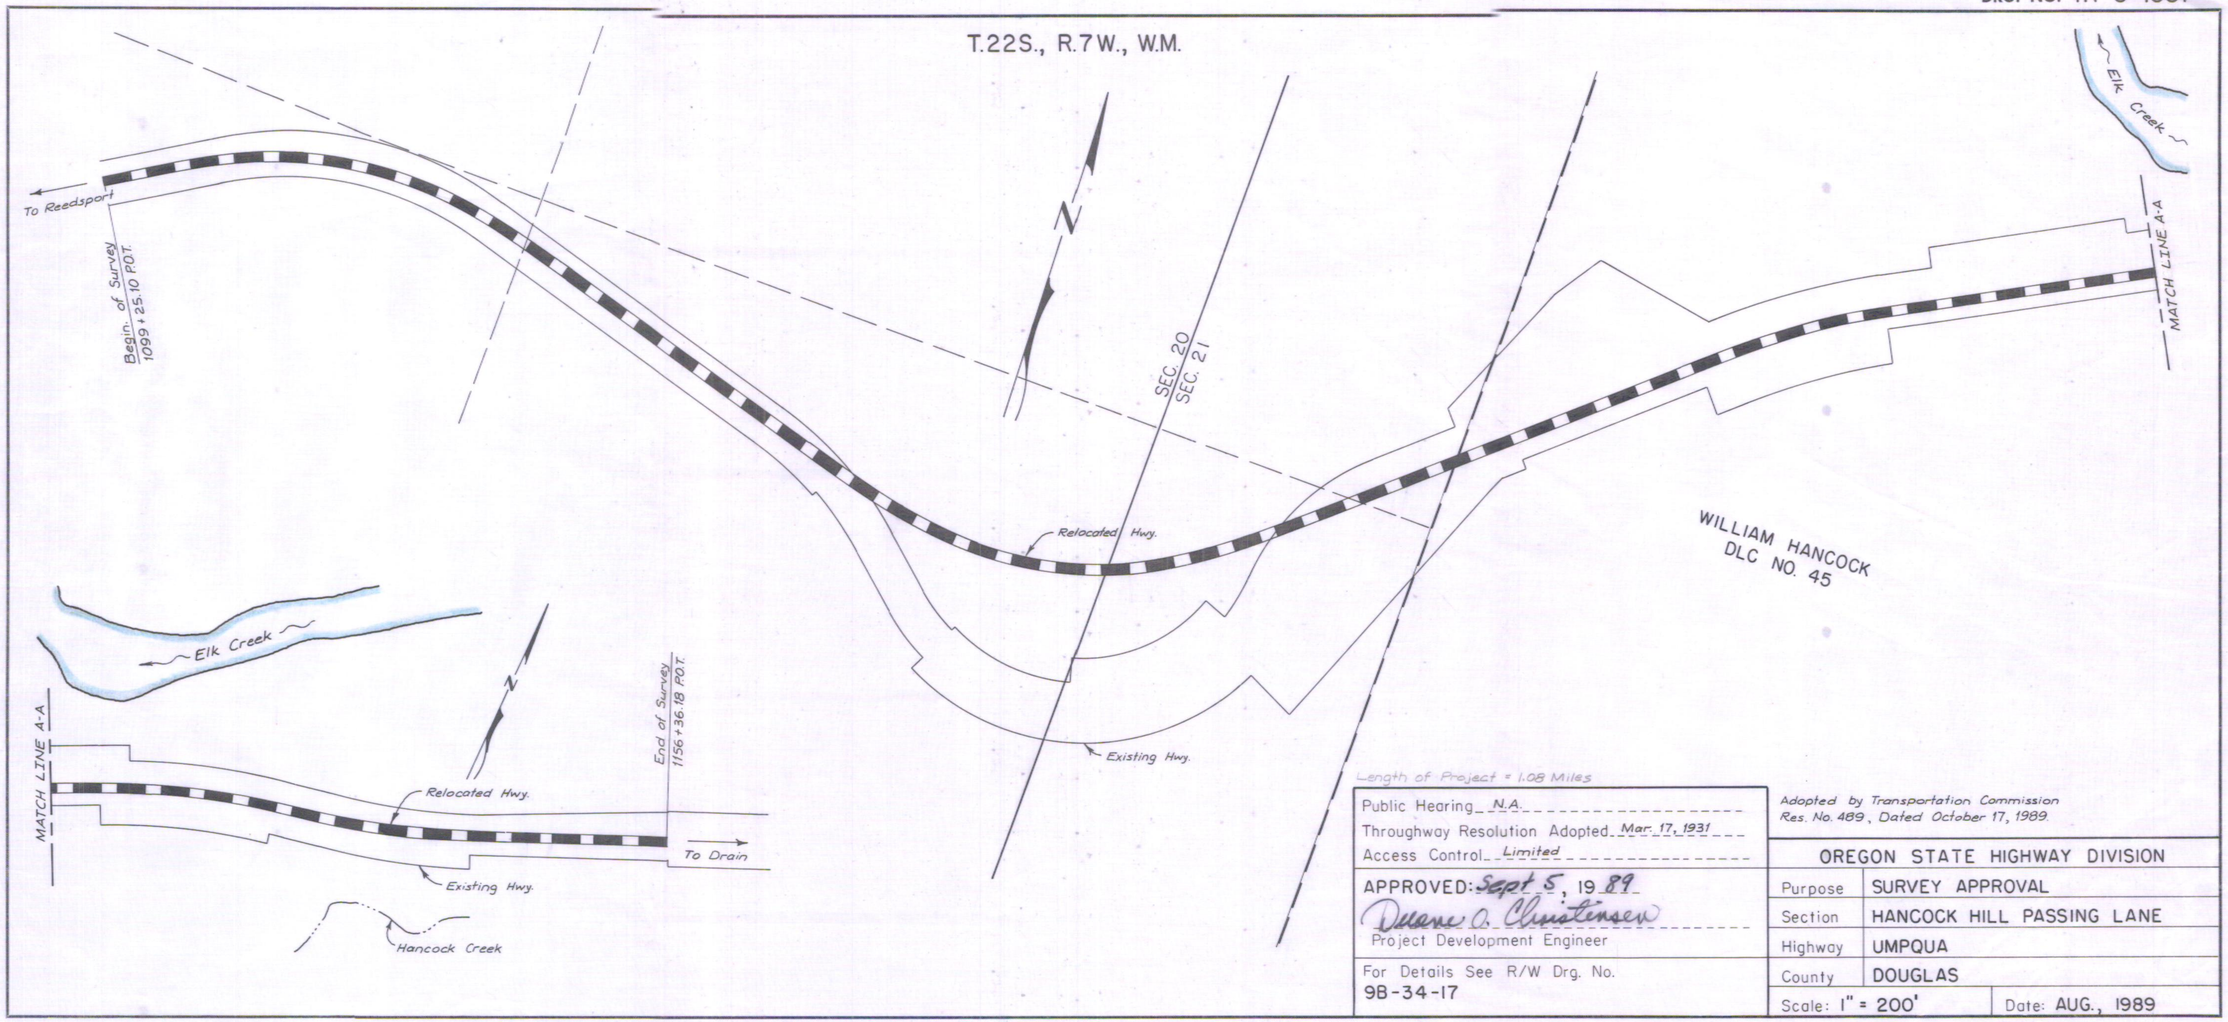

Length of Project = 1.08 Miles

Public Hearing N.A.

Throughway Resolution Adopted Mar. 17, 1931

Access Control Limited

APPROVED: Sept 5, 1989

Duane A. Christensen

Project Development Engineer

For Details See R/W Drg. No. 98-34-17

Adopted by Transportation Commission Res. No. 489, Dated October 17, 1989.

OREGON STATE HIGHWAY DIVISION		
Purpose	SURVEY APPROVAL	
Section	HANCOCK HILL PASSING LANE	
Highway	UMPQUA	
County	DOUGLAS	
Scale: 1" = 200'		Date: AUG., 1989

CHAS. BRUNING CO.