DRG. NO. IR-3-1700

AA

15-JUN-1999

C:\usr\Projects\08941\08941rw.dpp

METRIC

SEC. 14, T. 22 S., R. 9 W., W.M.

John Hudson D.L.C. No. 44

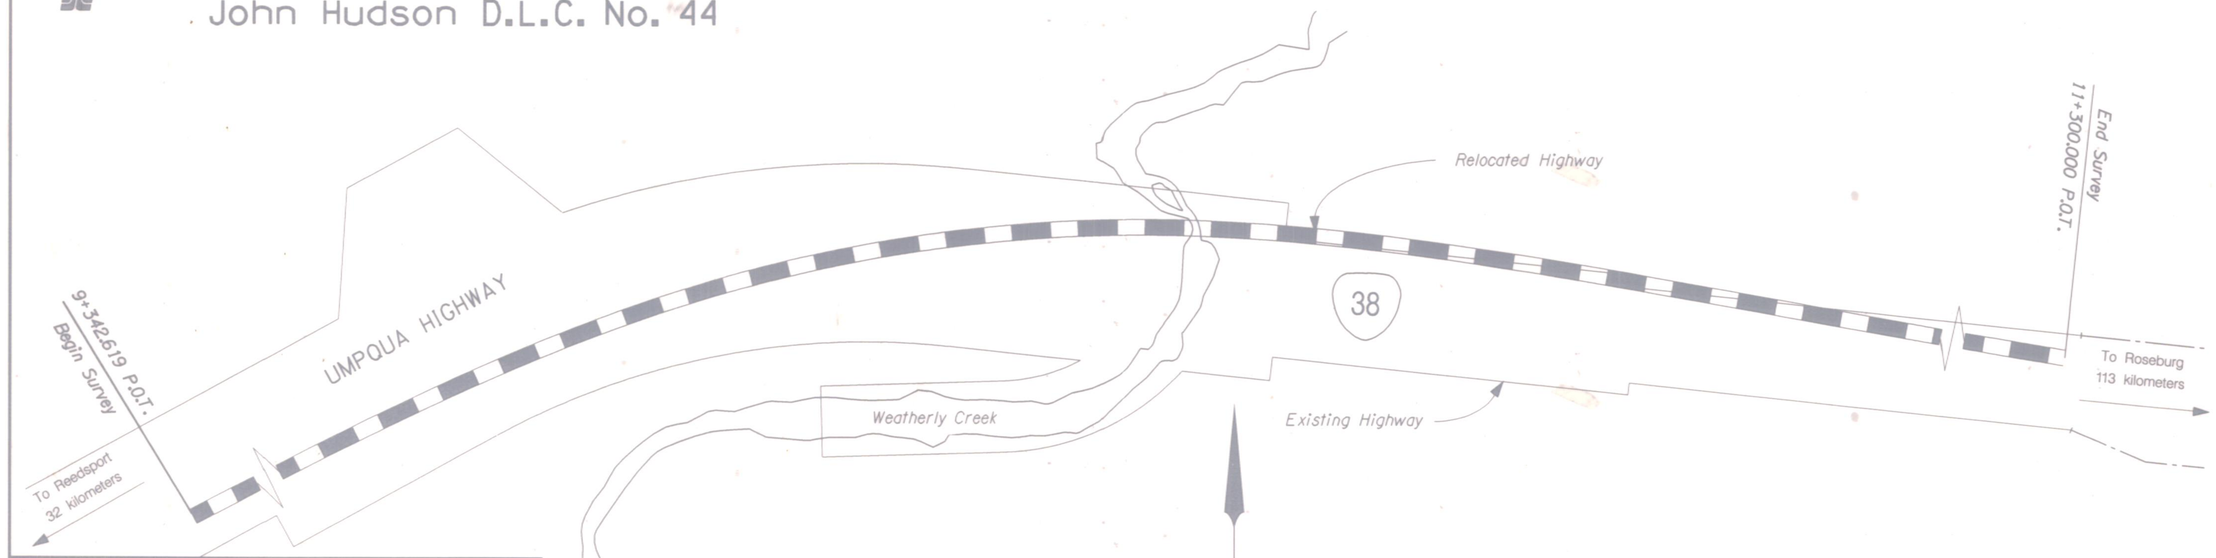

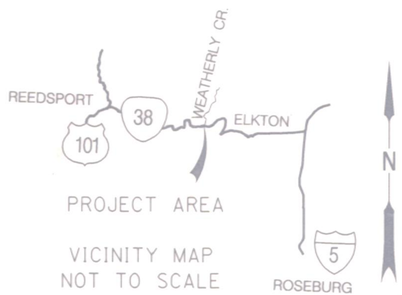

PROJECT AREA

VICINITY MAP
NOT TO SCALE

SCALE 1:1000

20 10 0 20 40 60 80 100
METERS

100 50 0 100 200 300
FEET

N

Project Length: 1.96 kilometers

Public Hearing None
Throughway Resolution Adopted Nov. 3, 1948
Access Control Controlled

APPROVED: 12/13, 19 99
Technical Services Branch Manager

For Details See R/W Drg. No. 10B-11-12

Adopted By Transportation Commission
Res. No. 535, Dated January 13, 2000

OREGON DEPARTMENT OF TRANSPORTATION	
Purpose	SURVEY APPROVAL
Section	WEATHERLY CREEK BRIDGE
Highway	UMPQUA
County	DOUGLAS
Scale : 1:1000	Date : JUNE, 1999