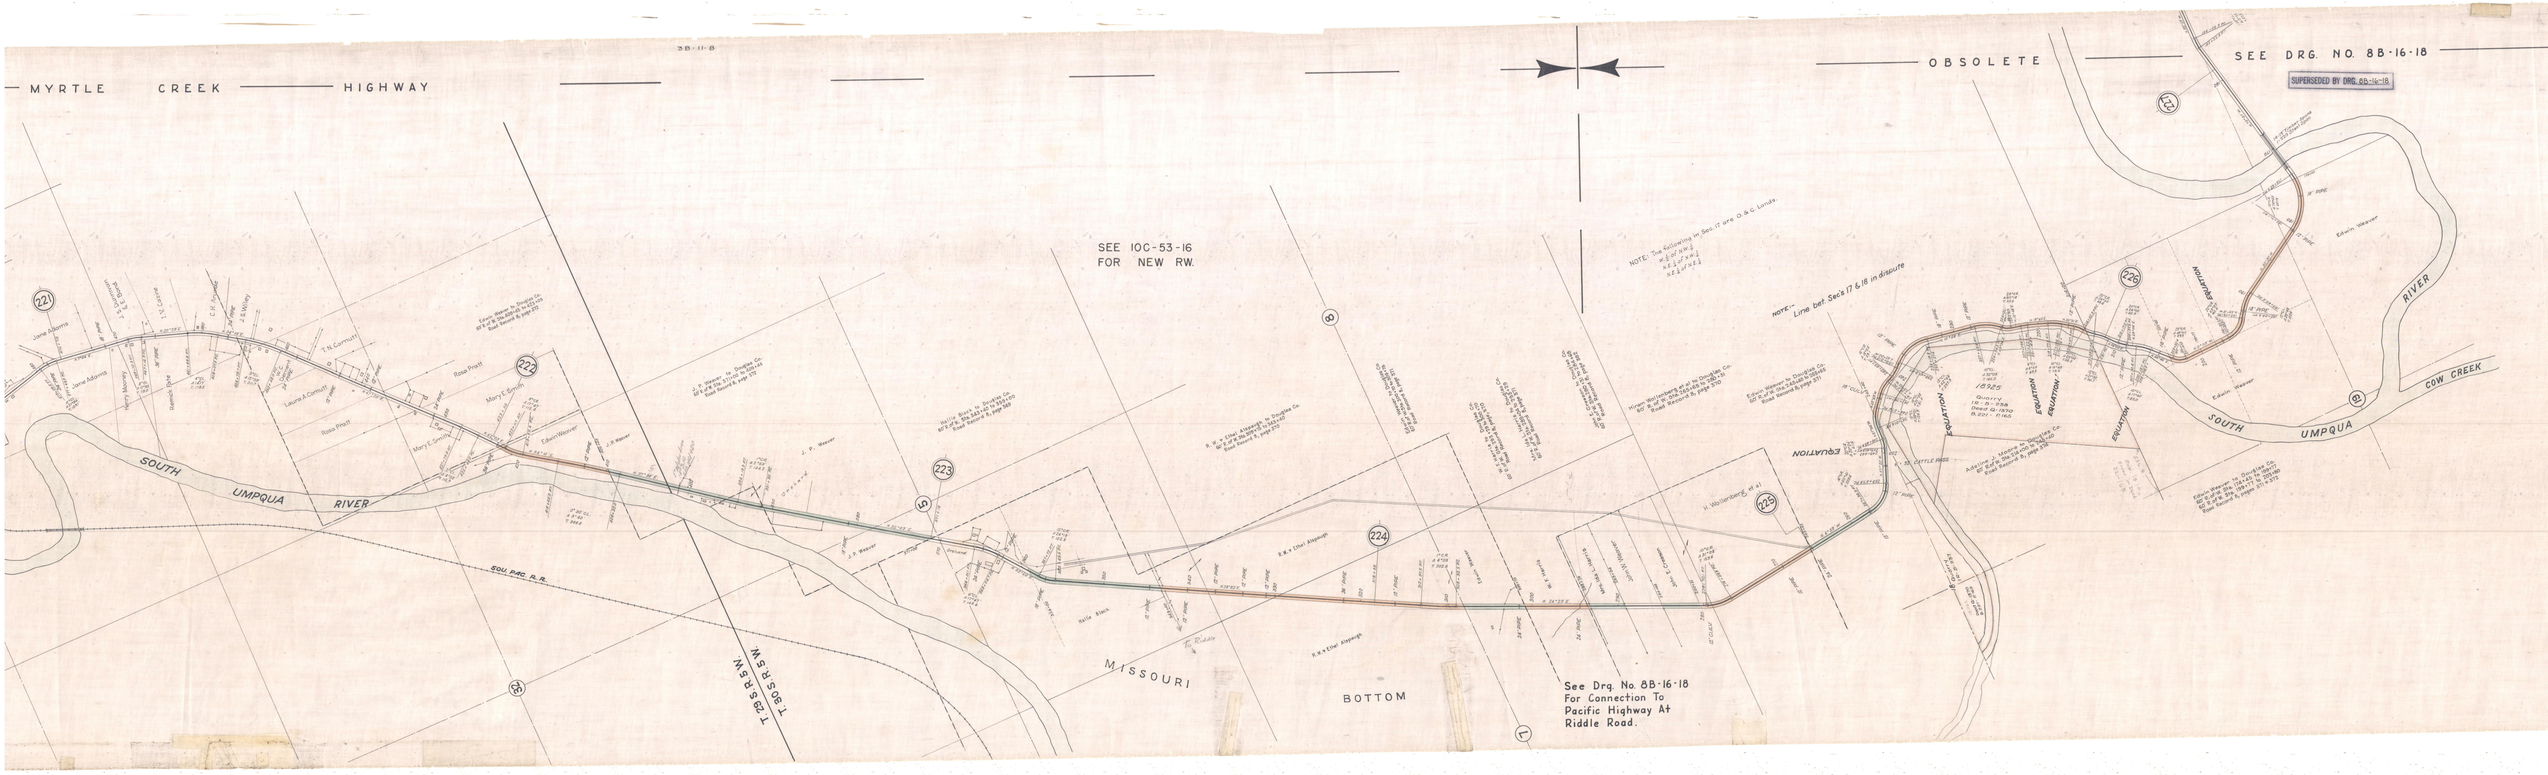
MYRTLE CREEK HIGHWAY
OBSOLETE
SEE DRG. NO. 8B-16-18
SUPERSEDED BY DRG. 8B-16-18
SEE 10C-53-16
FOR NEW RW.
NOTE: The following in Sec. 17 are O. & C. Lands.
NOTE: Line bet. Secs 17 & 18 in dispute
SOUTH UMPQUA RIVER
COW CREEK
SOU. PAC. R.R.
T. 29 S. R. 5 W.
T. 30 S. R. 5 W.
MISSOURI BOTTOM
EQUATION
See Drg. No. 8B-16-18
For Connection To
Pacific Highway At
Riddle Road.