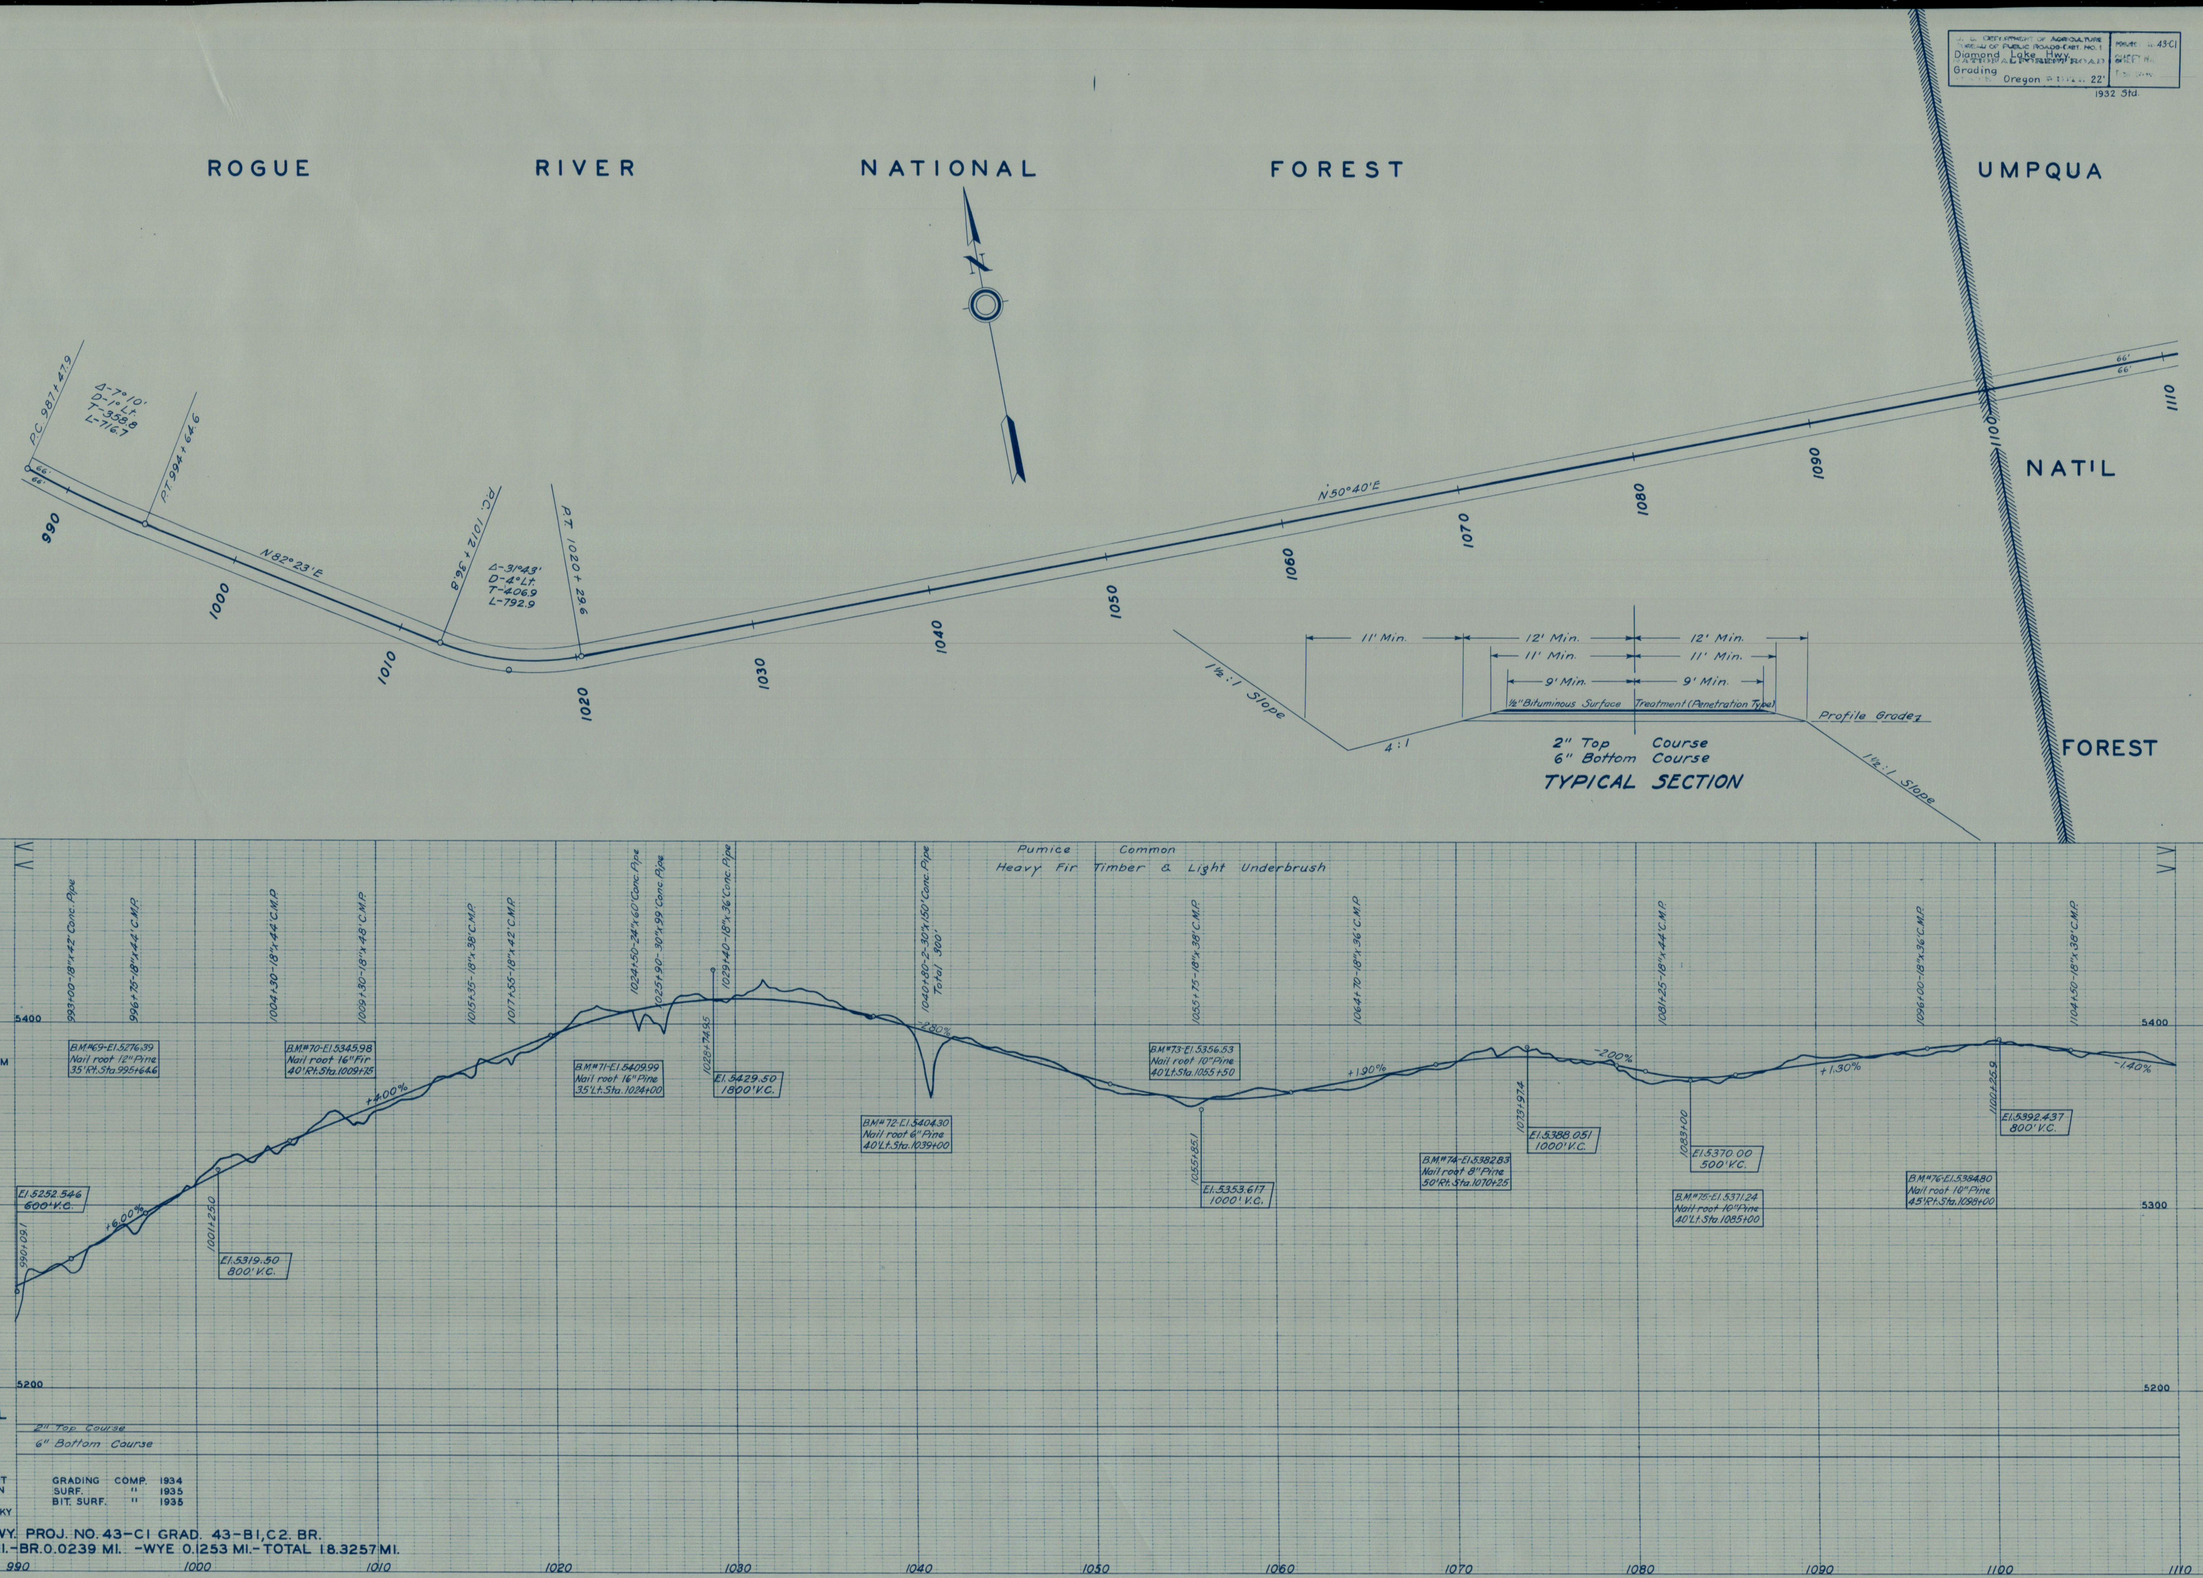U. S. DEPARTMENT OF AGRICULTURE
BUREAU OF PUBLIC ROADS PART NO. 1
Diamond Lake Hwy.
Grading
State Oregon Width 22'
Project No. 43-C1
Sheet No.
1932 Std.