6B-12-3

| FED. ROAD DIST. NO. | STATE | PROJECT NUMBER | FISCAL YEAR | SHEET NO. TOTAL SHEETS |
|---|---|---|---|---|
| 1 | OREGON | | | See Index |
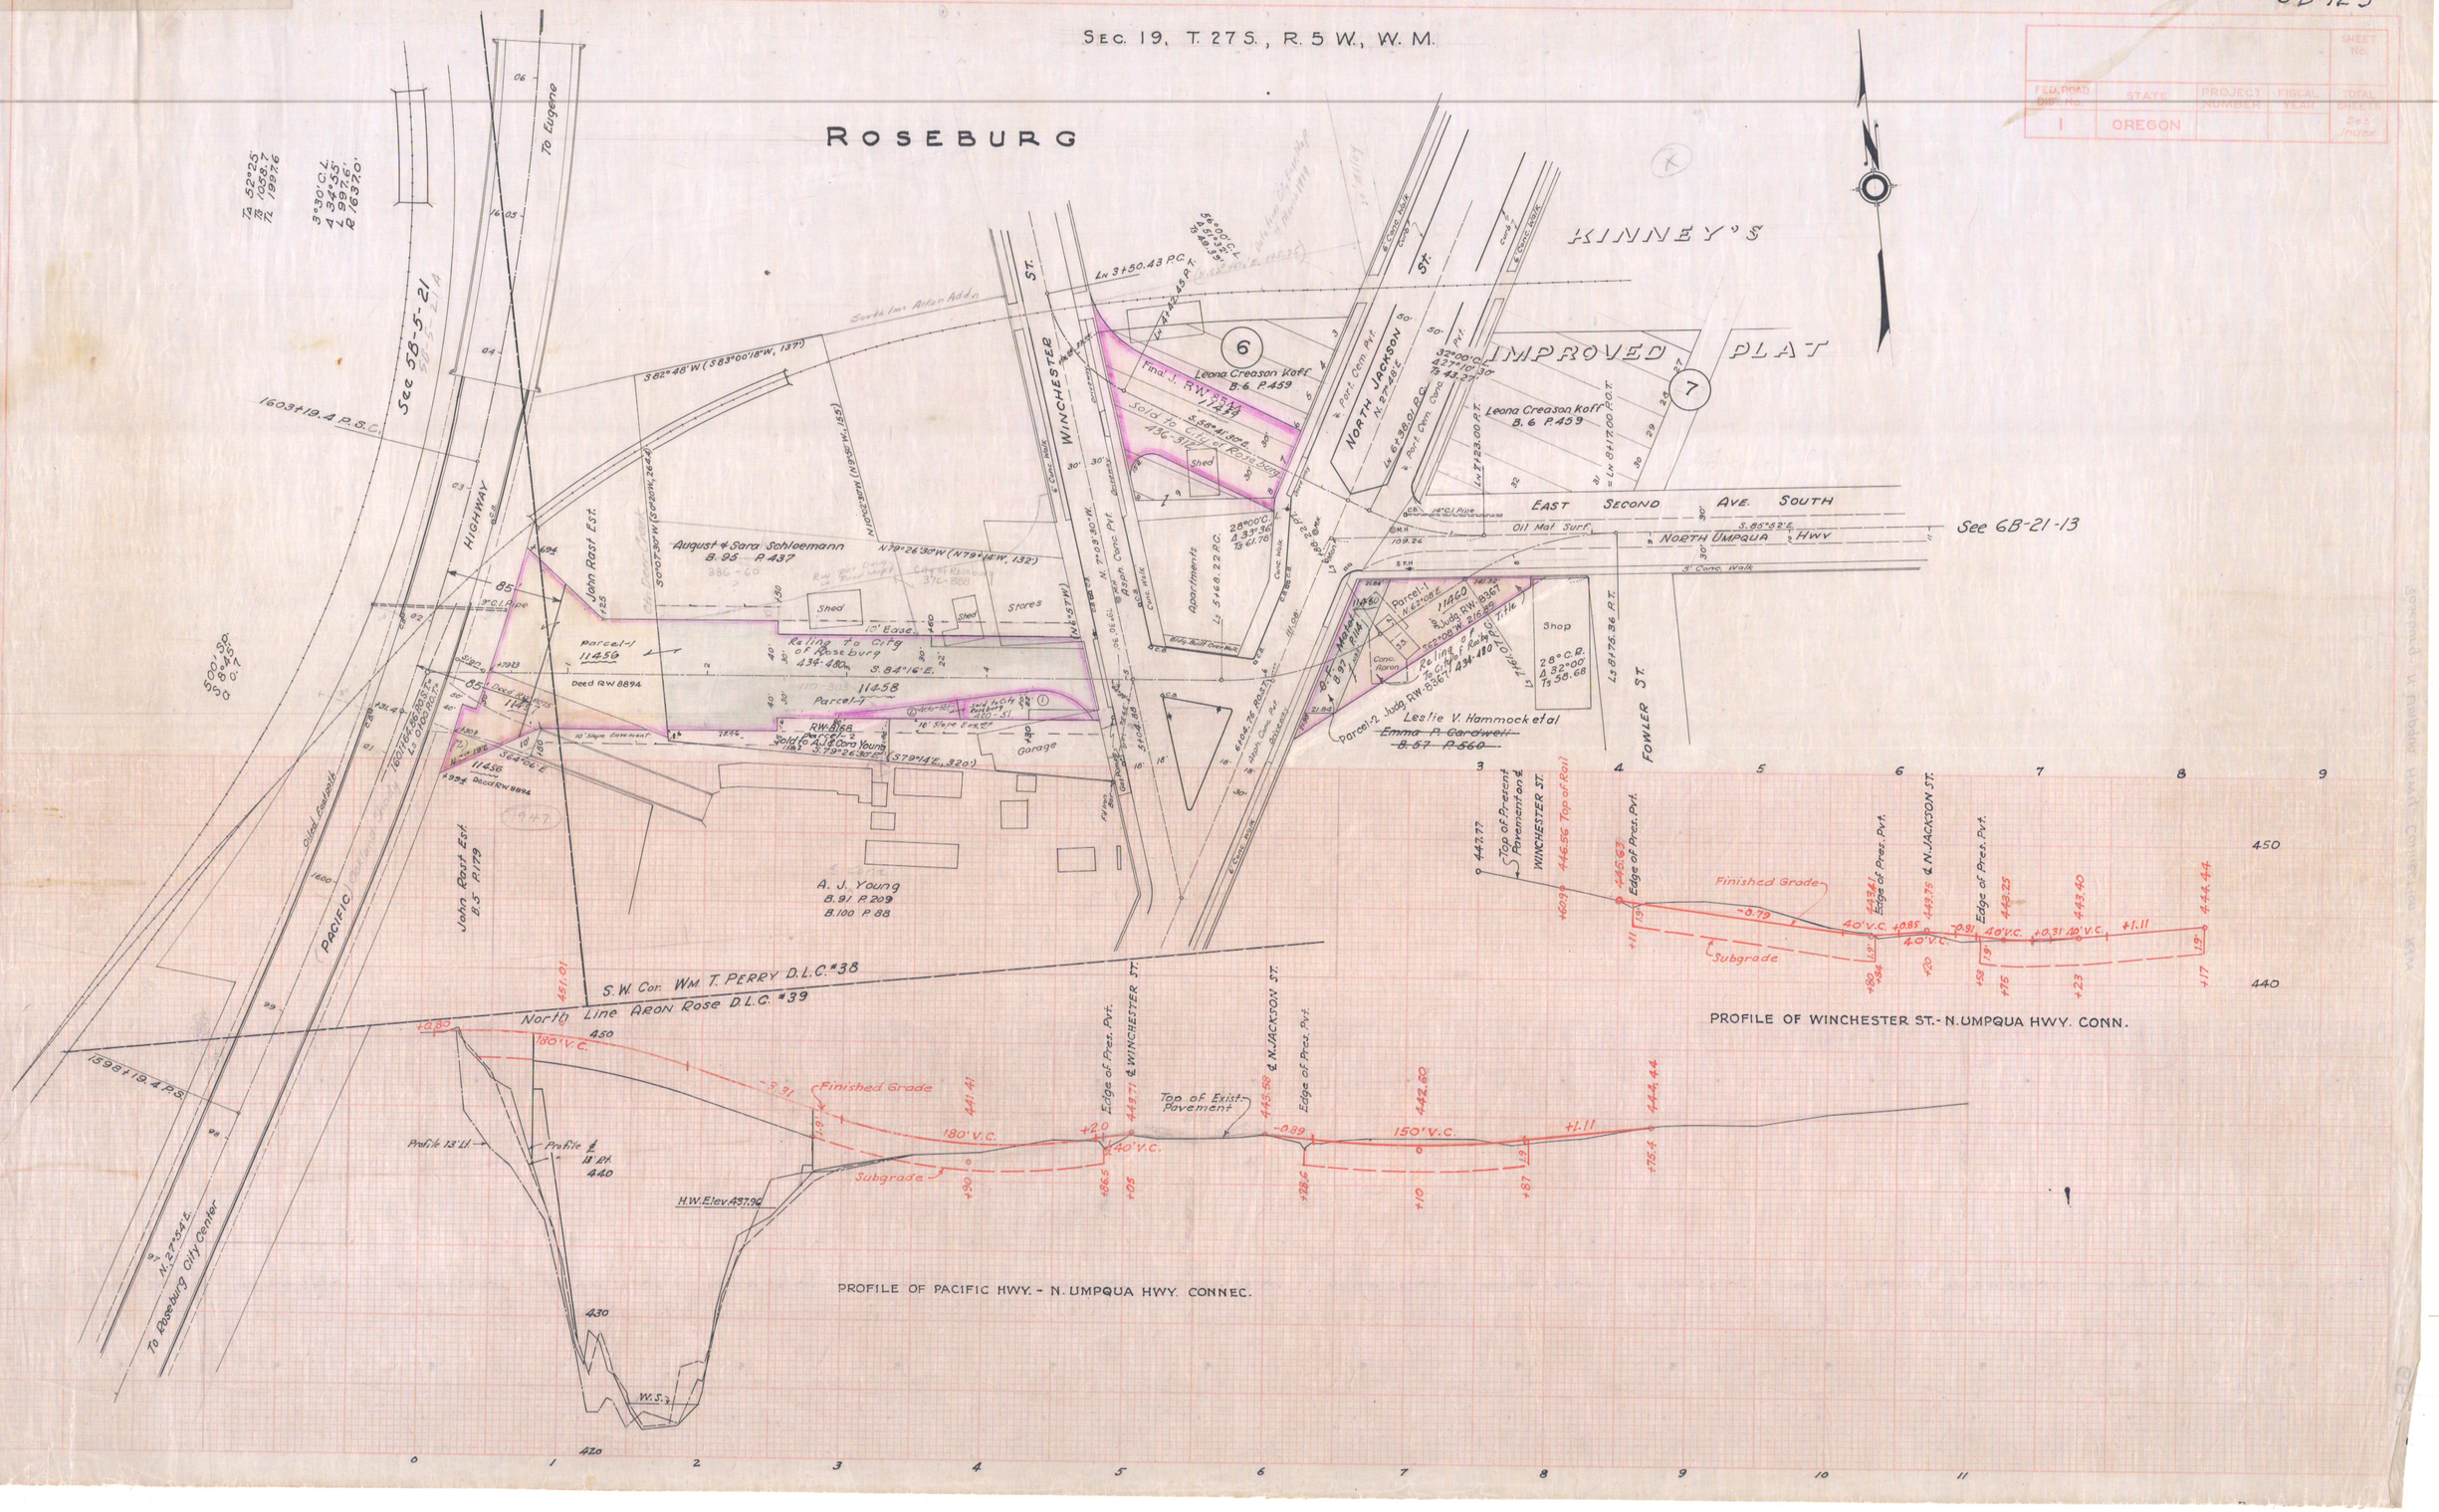
SEC. 19, T. 27 S., R. 5 W., W. M.