T. 28 S., R. 7 W.
6B-28-15

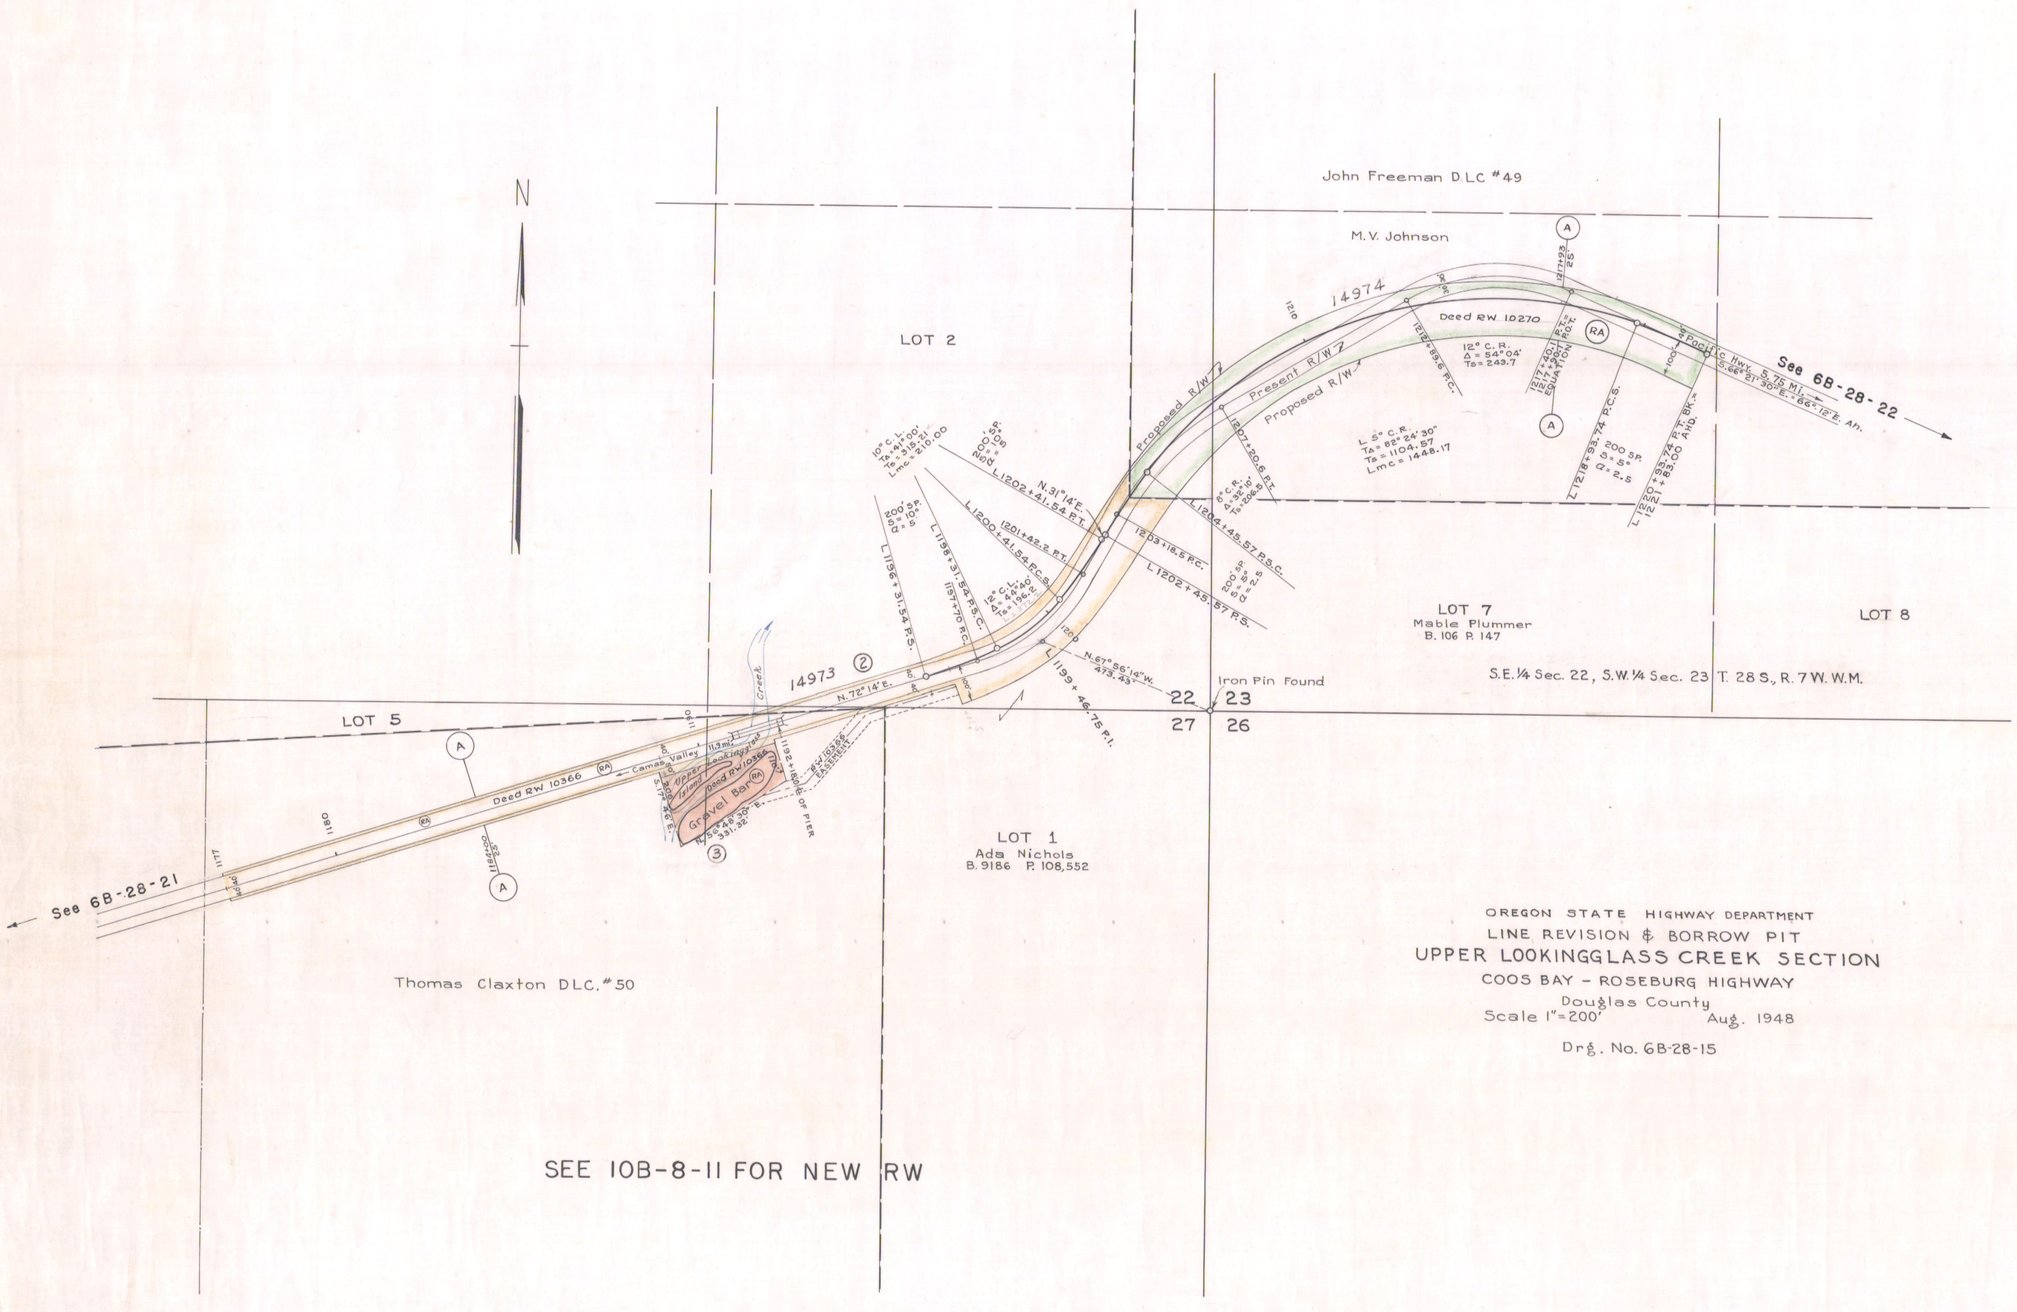

OREGON STATE HIGHWAY DEPARTMENT
LINE REVISION & BORROW PIT
UPPER LOOKINGGLASS CREEK SECTION
COOS BAY - ROSEBURG HIGHWAY
Douglas County
Scale 1" = 200' Aug. 1948

Drg. No. 6B-28-15