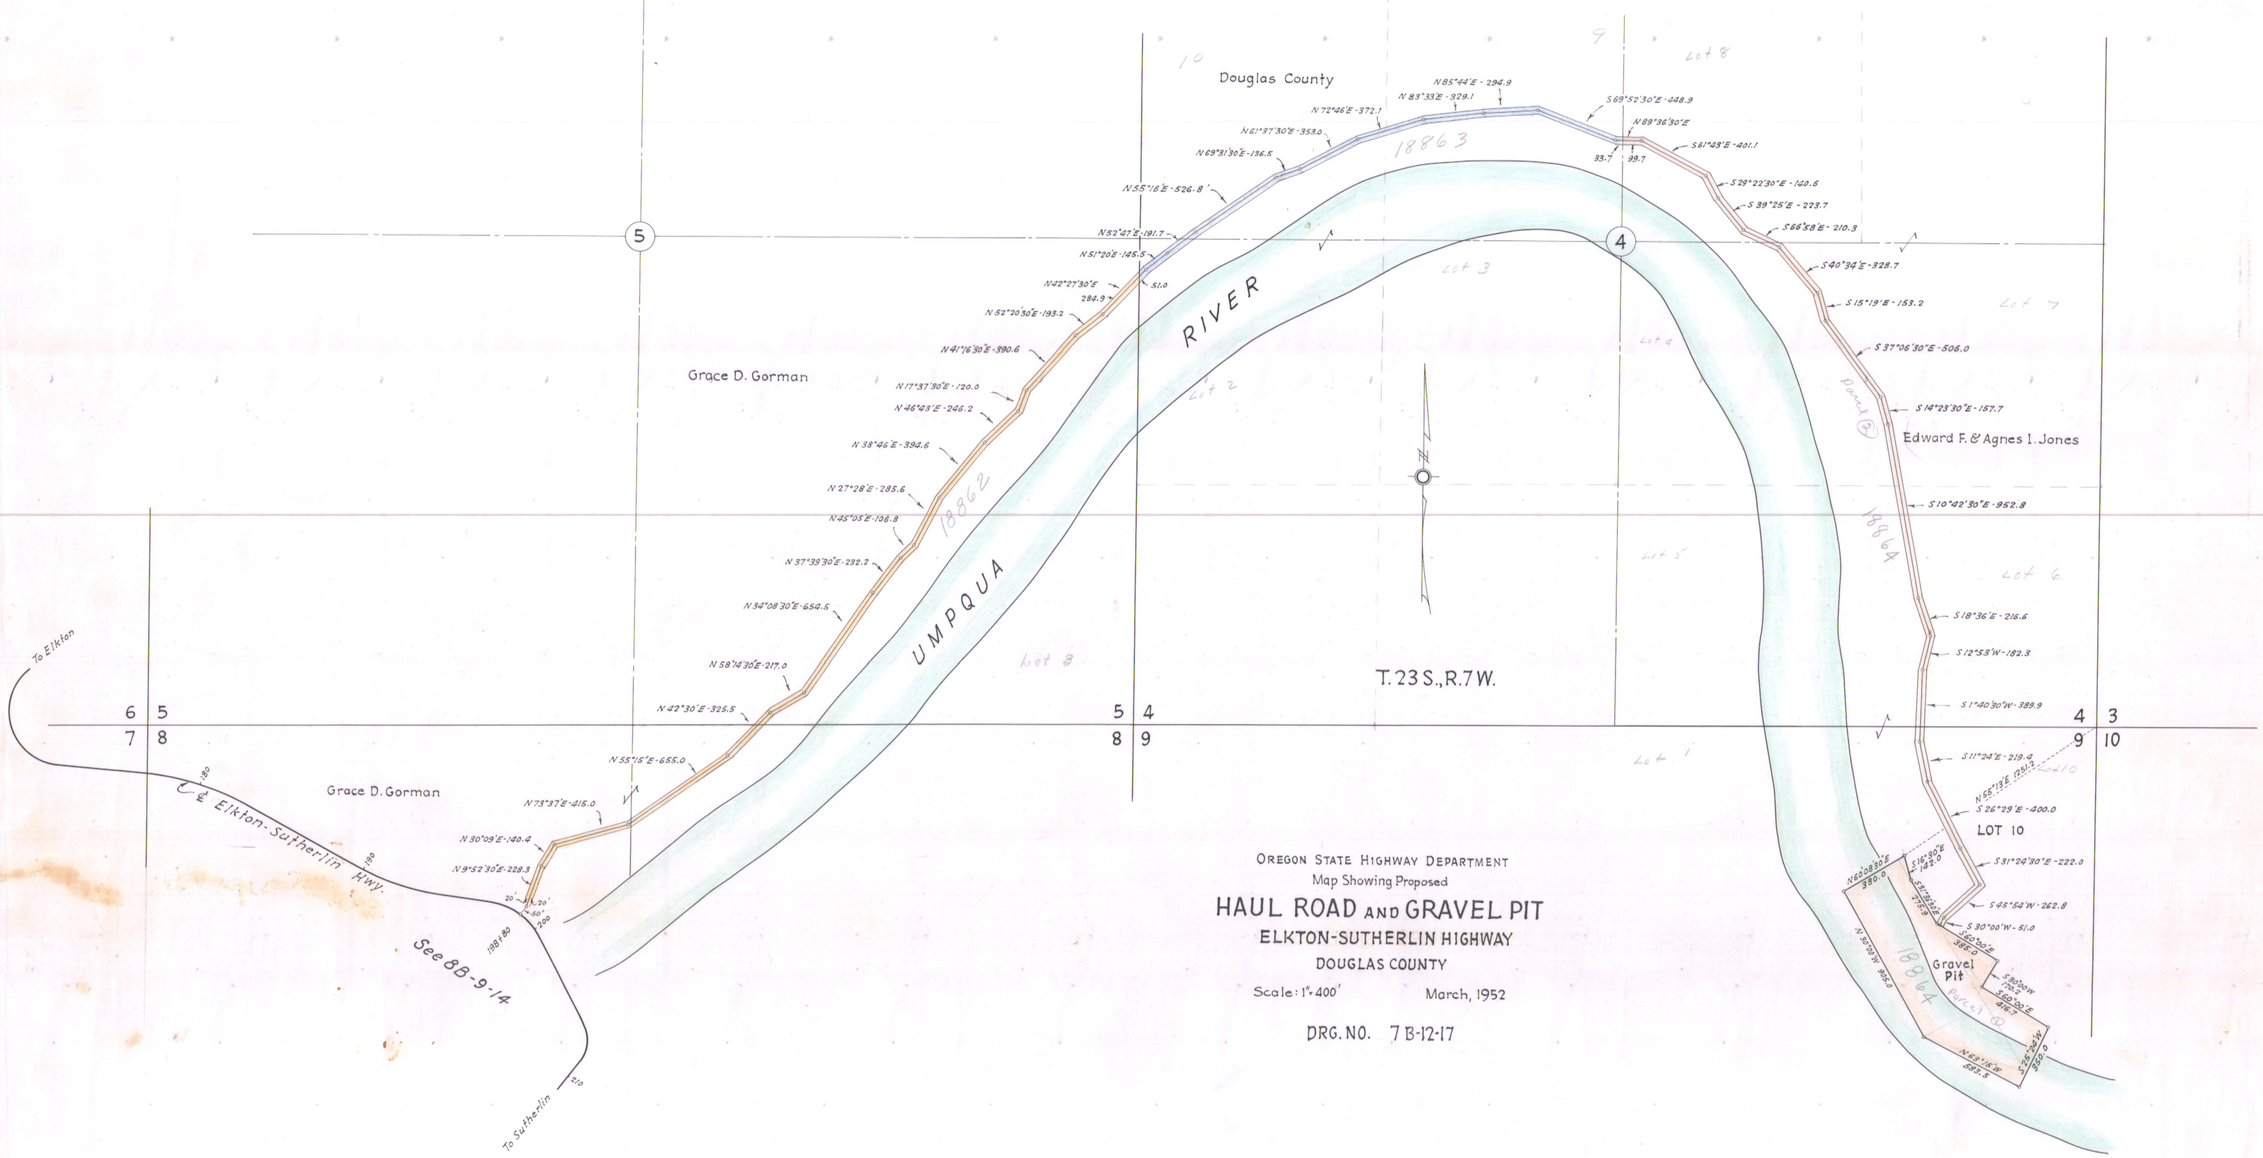

OREGON STATE HIGHWAY DEPARTMENT

Map Showing Proposed

HAUL ROAD AND GRAVEL PIT

ELKTON-SUTHERLIN HIGHWAY

DOUGLAS COUNTY

Scale: 1" = 400' March, 1952

DRG. NO. 7 B-12-17