9B-1-2

FED. ROAD Div. No.	STATE	PROJECT NUMBER
8	OREGON	

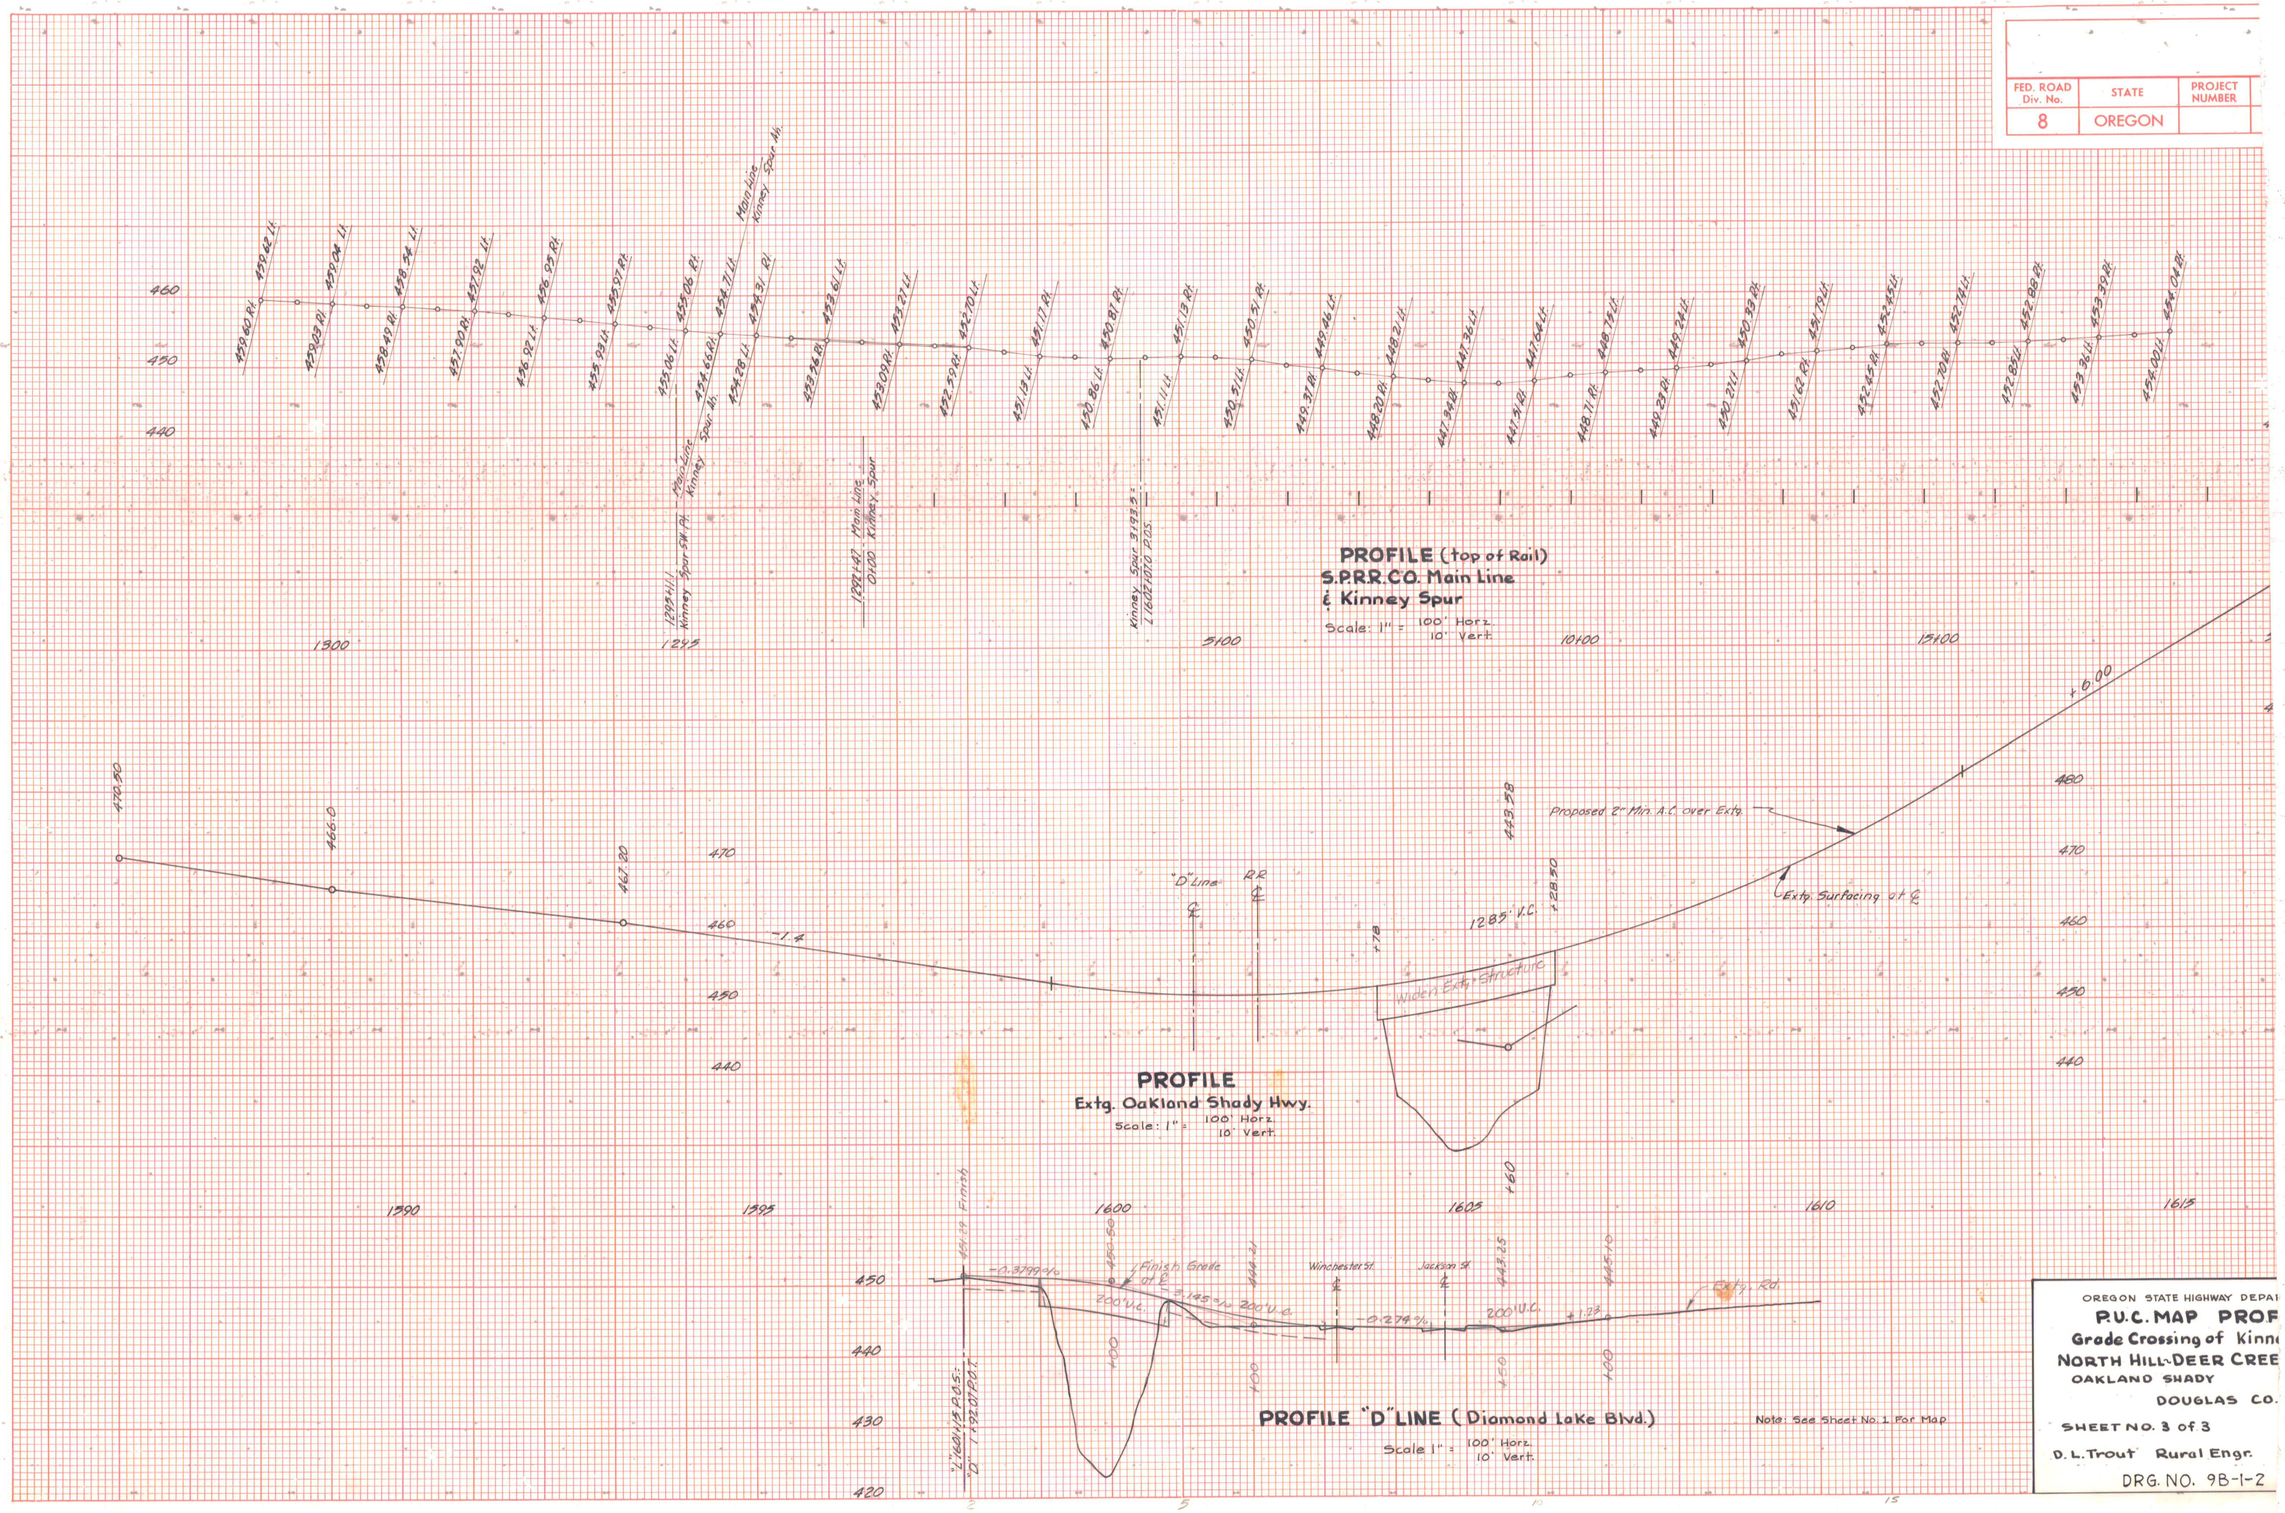

FINAL SURVEY	BY	DATE
SURVEYED		
PLOTTED		
TEMPLATE		
AREAS		
AREAS CHECKED		
NOTE BOOK		
NO.		

ORIGINAL SURVEY	BY	DATE
SURVEYED		
PLOTTED		
TEMPLATE		
AREAS		
AREAS CHECKED		
NOTE BOOK		
NO.		

OREGON STATE HIGHWAY DEPA

P.U.C. MAP PROF

Grade Crossing of Kinn

NORTH HILL-DEER CREE

OAKLAND SHADY

DOUGLAS CO.

SHEET NO. 3 of 3

D. L. Trout Rural Engr.

DRG. NO. 9B-1-2