T. 27 S., R. 5 E., W.M.
UNSURVEYED
DRG. NO. 10B-1-15
PROJECT NO.R6008

T. 27 S., R. 6 E., W.M.
UNSURVEYED
DRG. NO. 10B-1-15
PROJECT NO.R6008

SEE 8B-15-21 FOR PRIOR RW
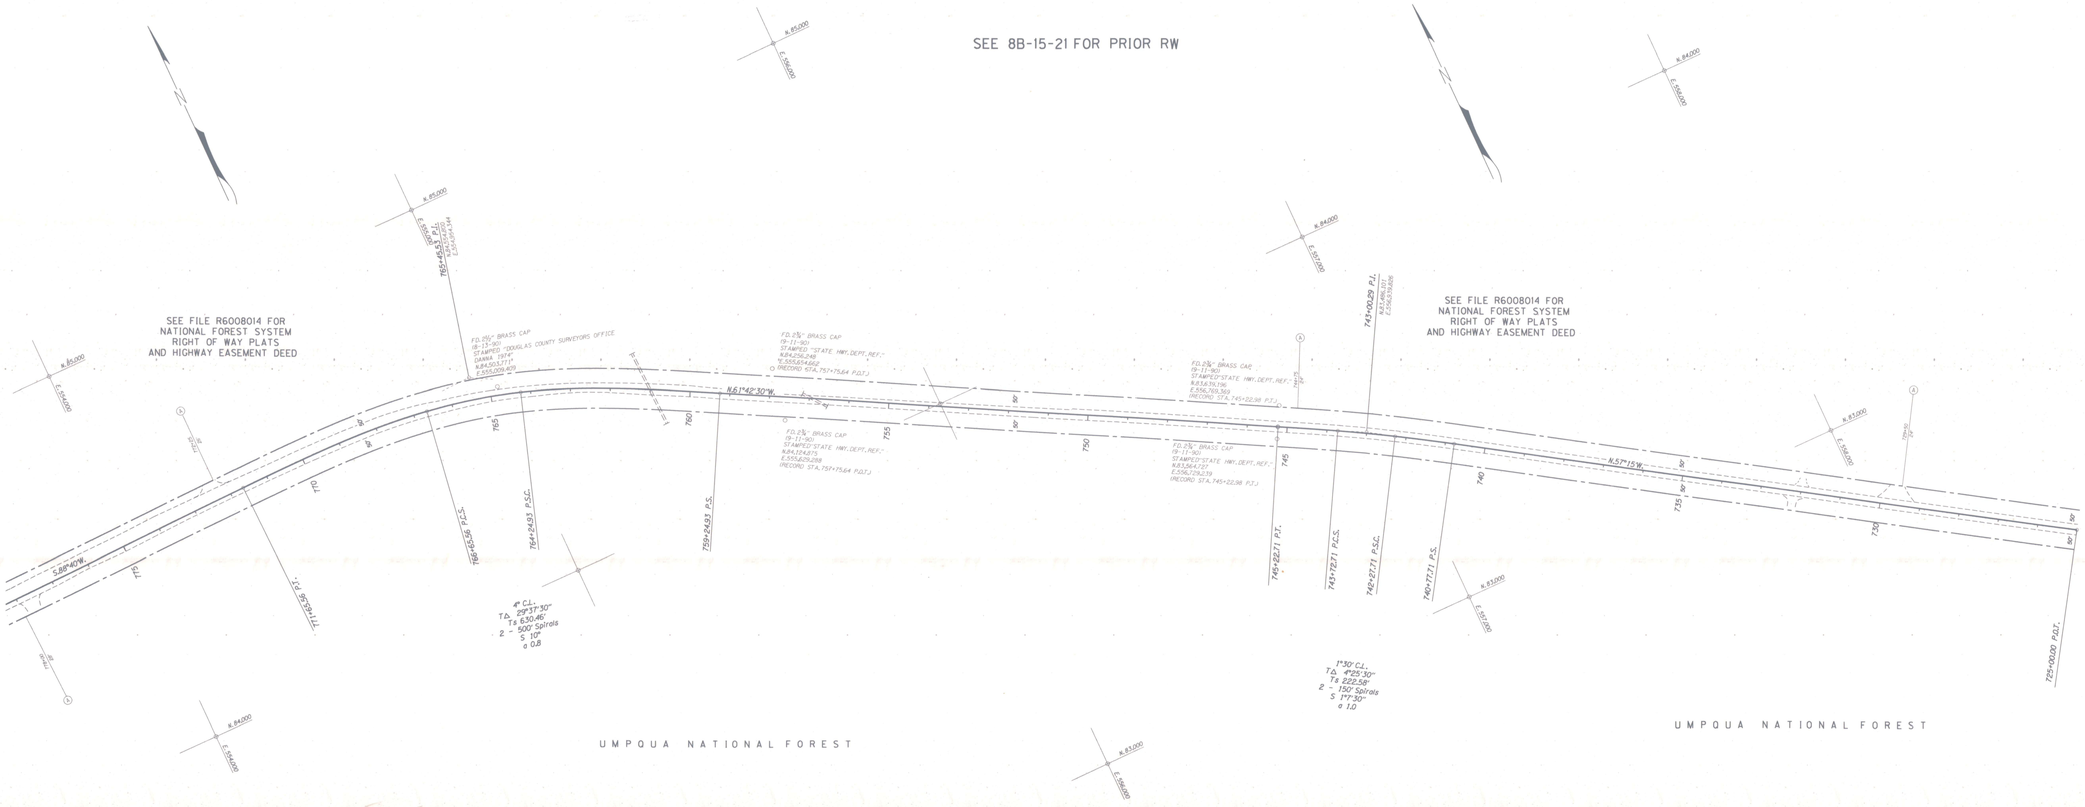
STUMP LAKE - WINDIGO SEC.
NORTH UMPQUA HIGHWAY
DOUGLAS COUNTY
LOCATED LINE
SCALE: 1" = 100'
DRG. NO. 10B-1-15
PART 2 OF 2
PROJECT R6008