OREGON DEPARTMENT OF TRANSPORTATION

Located Line

BILLY CREEK BRIDGE SEC.

Revised: Jan., 1997, SJS

COUNTY ROAD NO. 197

DOUGLAS COUNTY

NOVEMBER, 1996

BEARINGS BASED ON COUNTY SURVEY NO. M91-27
FILED NOVEMBER 30, 1992, DOUGLAS COUNTY, OREGON

ASSUMED COORDINATES

FIELD NOTES: This drawing shows the results of an Oregon Department Of Transportation (ODOT) survey. The field survey notes, book number 3541, are available from ODOT files in Salem, Oregon.

PROJECT NO. 6518

DRG. NO. 10B-9-20

/usr/rw/projects/07303/07303rw.dgn 22-JAN-1997 SJS

SCALE 1:500

METERS: 10 5 0 10 20 30 40 50

FEET: 50 25 0 50 100 150

Relative property line locations were determined with the following Douglas County Record Surveys and Subdivision Plat:
M3-35, filed: Dec. 7, 1956
M8-80, dated: May, 1951
M12-11, dated: May, 1951
M12-20, dated: April, 1961
M20-30, filed: Apr. 17, 1961
M89-78, dated: Oct. 6, 1981
M91-27, filed: Nov. 30, 1992
MeadowView Acres, filed August 22, 1951

INSERT — BASIS OF BEARING — NO SCALE

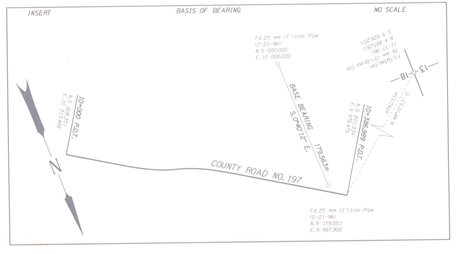

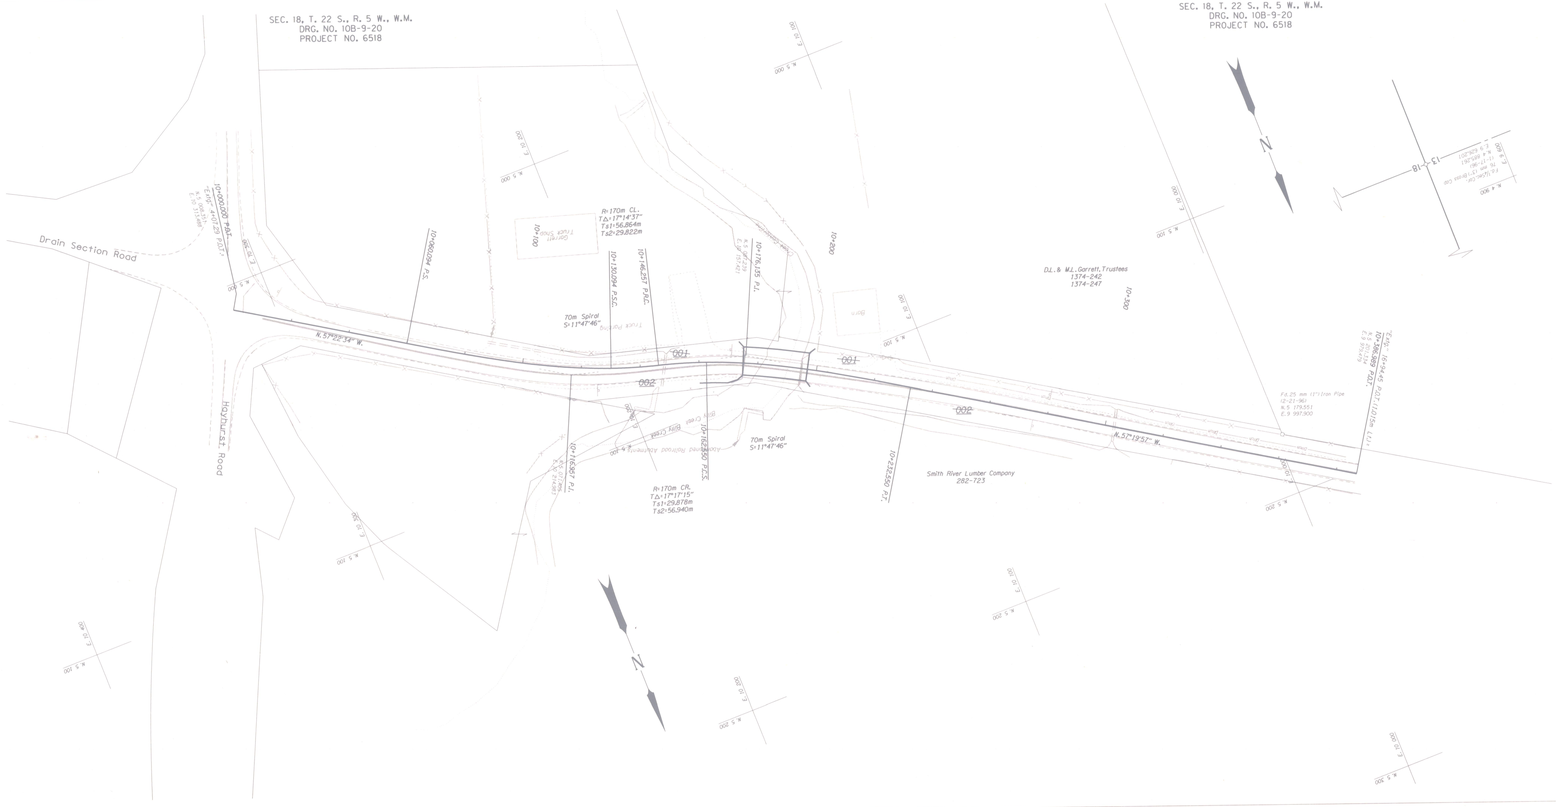

BILLY CREEK BRIDGE SEC.

COUNTY ROAD NO. 197

DOUGLAS COUNTY

LOCATED LINE

SCALE: 1:500

DRG. NO. 10B-9-20

PROJECT NO. 6518

BILLY CREEK BRIDGE SEC. COUNTY ROAD NO. 197 DOUGLAS COUNTY LOCATED LINE SCALE: 1:500 DRG. NO. 10B-9-20 PROJECT NO. 6518