FILED 1/11/93

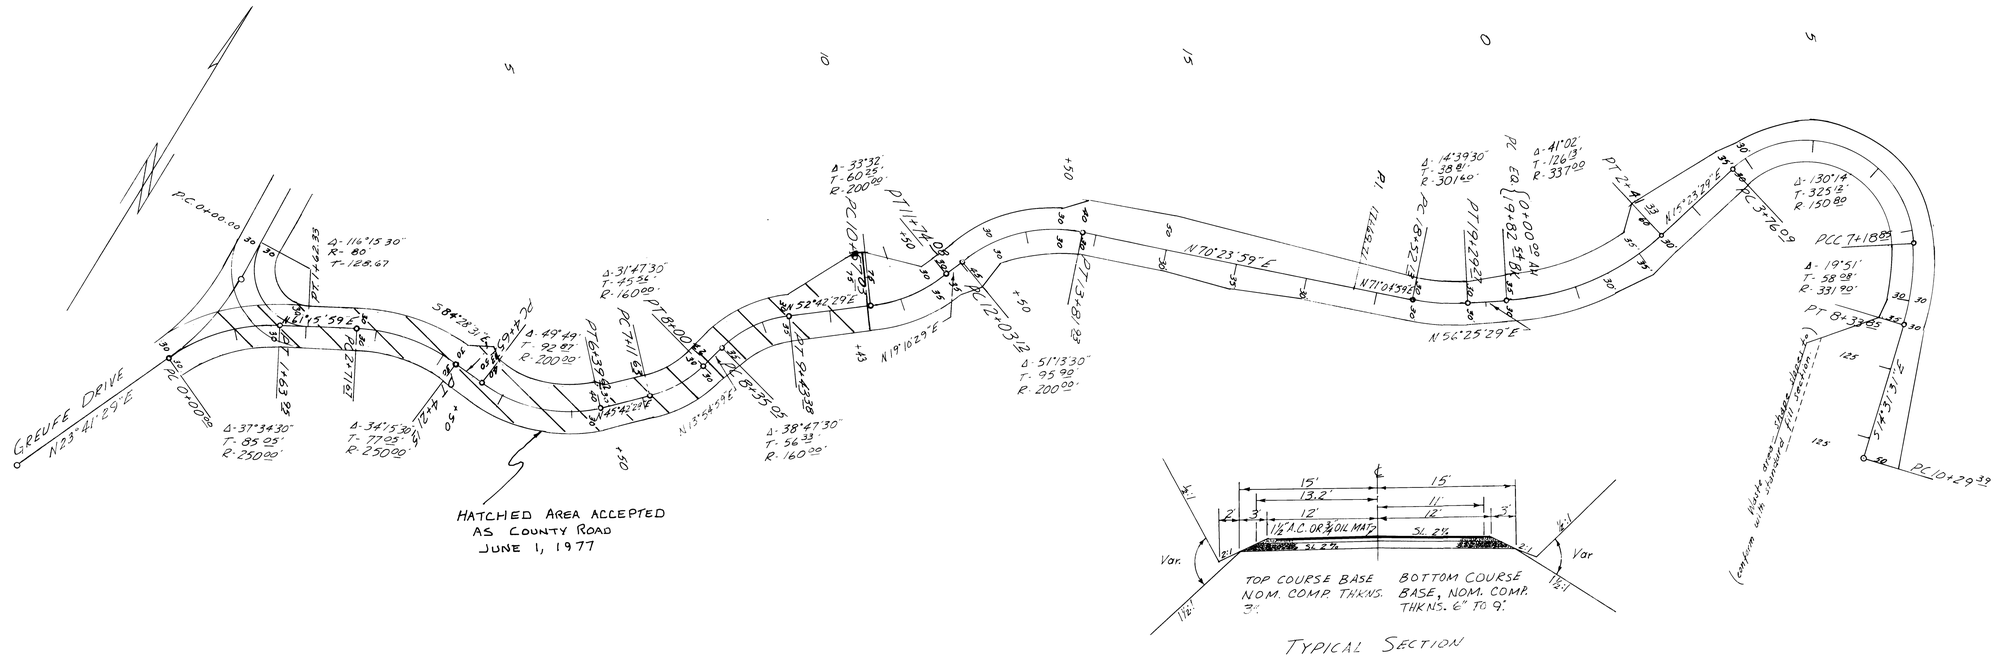

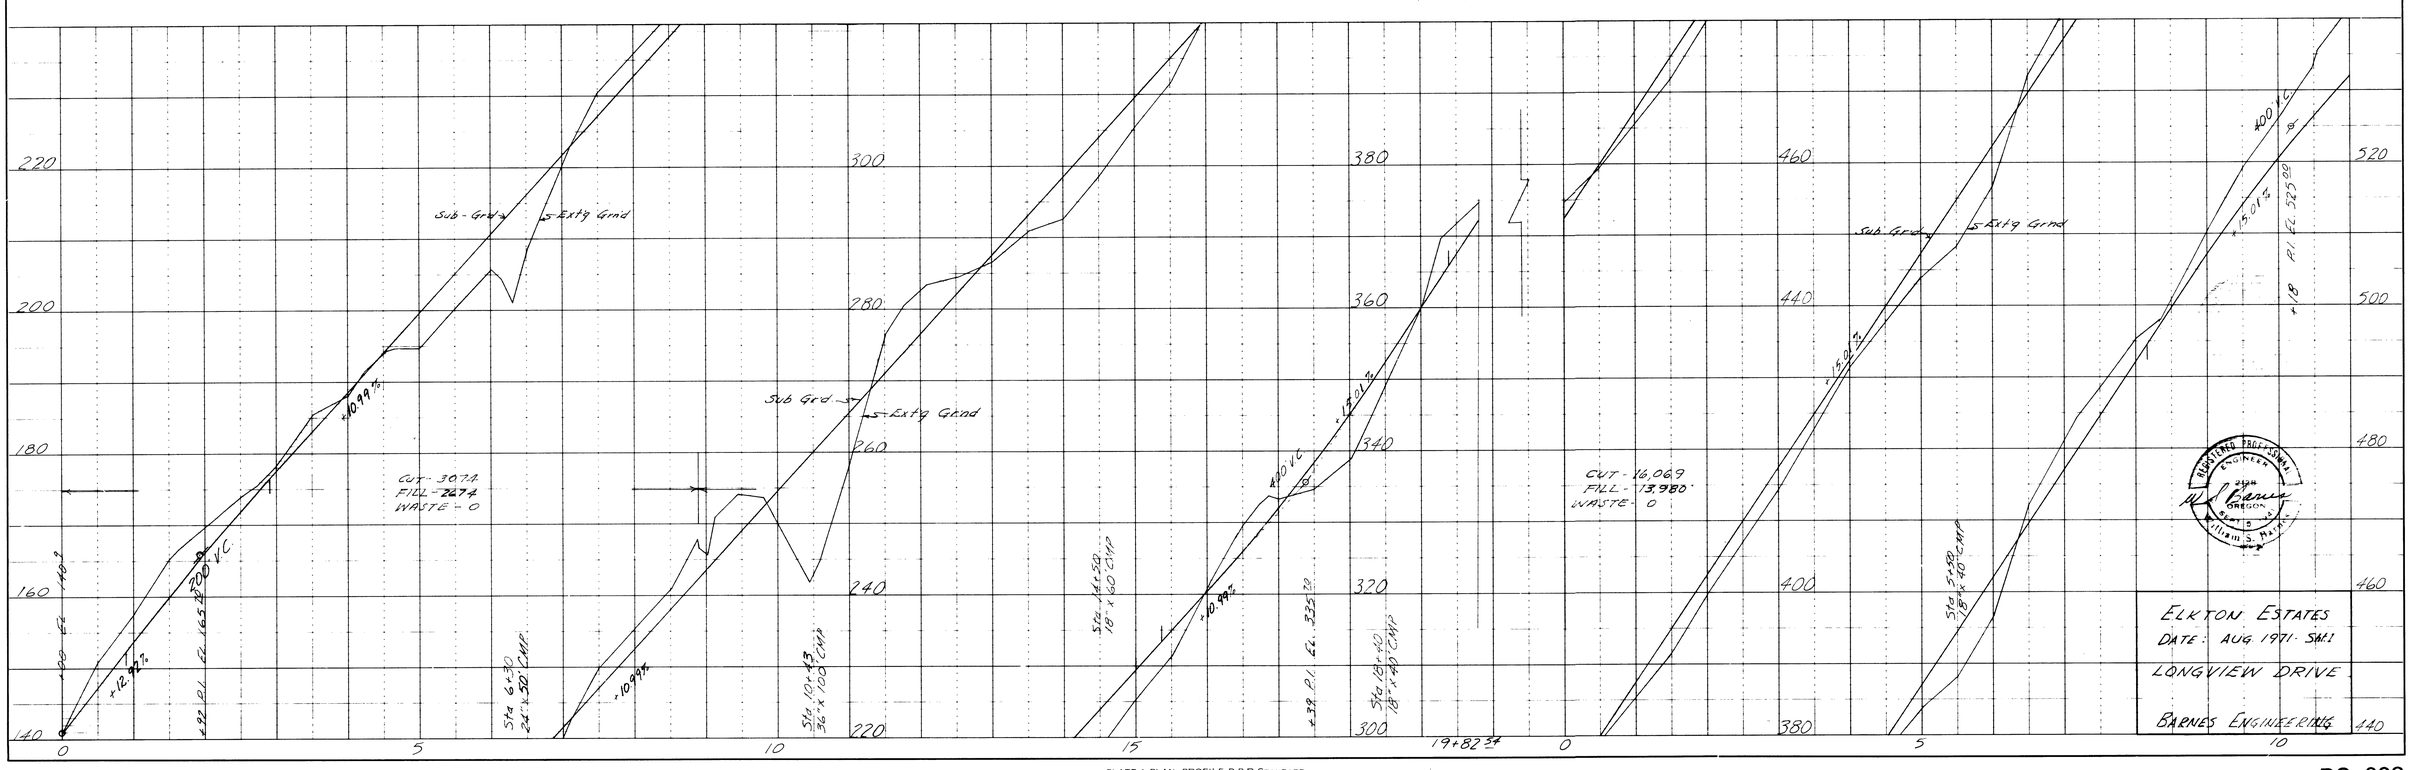

PLATE 1 PLAN-PROFILE B.P.R. STANDARD

DS-008