FILED 1/11/73

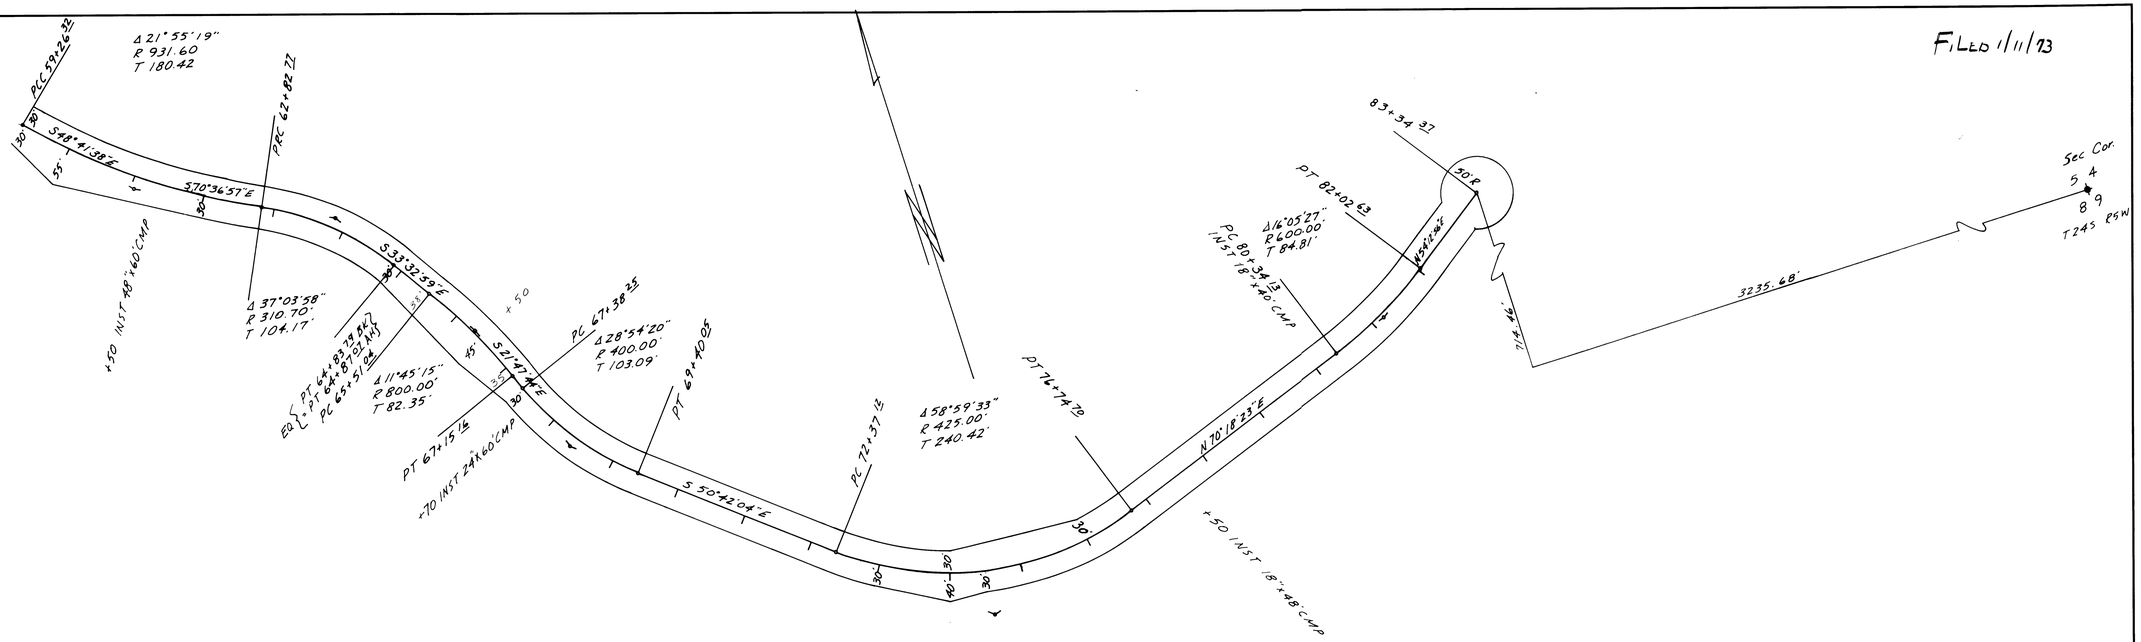

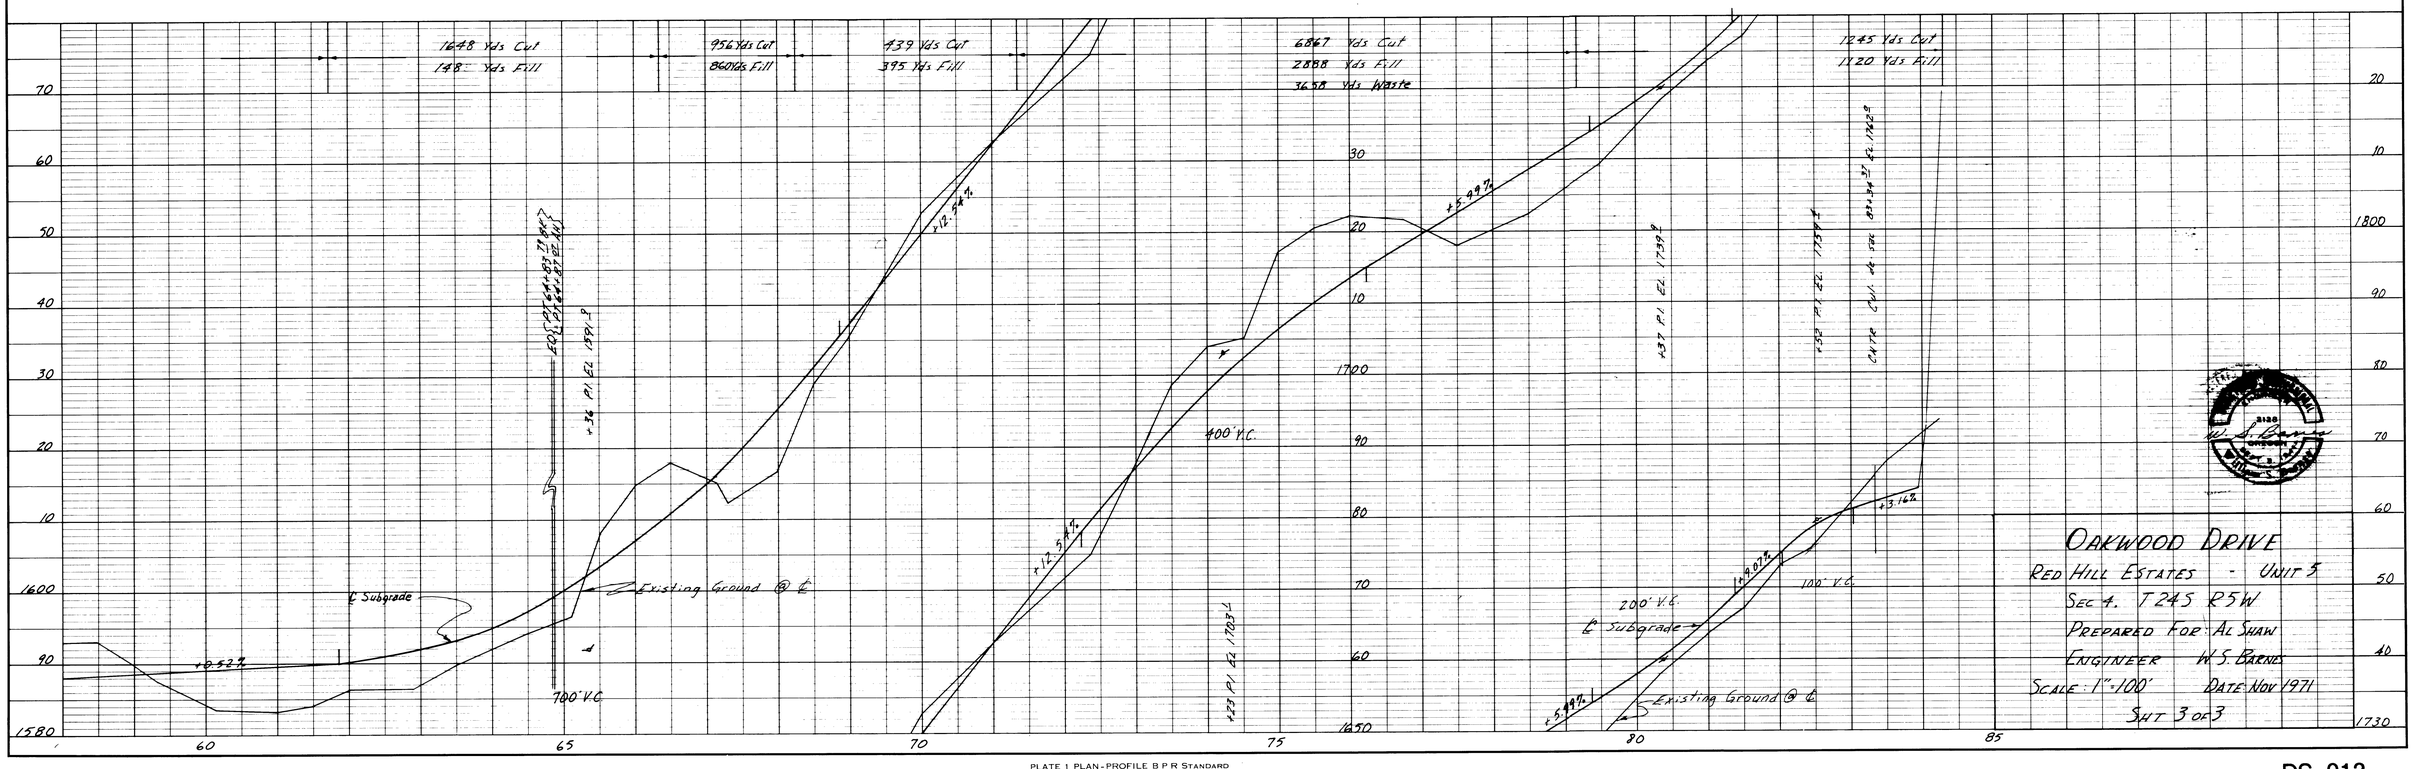

OAKWOOD DRIVE
RED HILL ESTATES - UNIT 5
SEC 4. T24S R5W
PREPARED FOR: AL SHAW
ENGINEER W. S. BARNES
SCALE: 1"=100' DATE: NOV 1971
SHT 3 OF 3

PLAN		BY	DATE
NOTE BOOK	SURVEYED. PLOTTED. ALIGNMENT CHECKED. BY: OR MAY CHECKED.		
No.			

PROFILE		BY	DATE
NOTE BOOK	SURVEYED. PLOTTED. GRADES CHECKED. B. M.'s NOTED. STRUCTURE NOTATIONS CHECKED.		
No.			

PLATE 1 PLAN-PROFILE B P R STANDARD
EUGENE DIETZGEN CO. CHICAGO · NEW YORK

DS-013