FILED 1/11/73

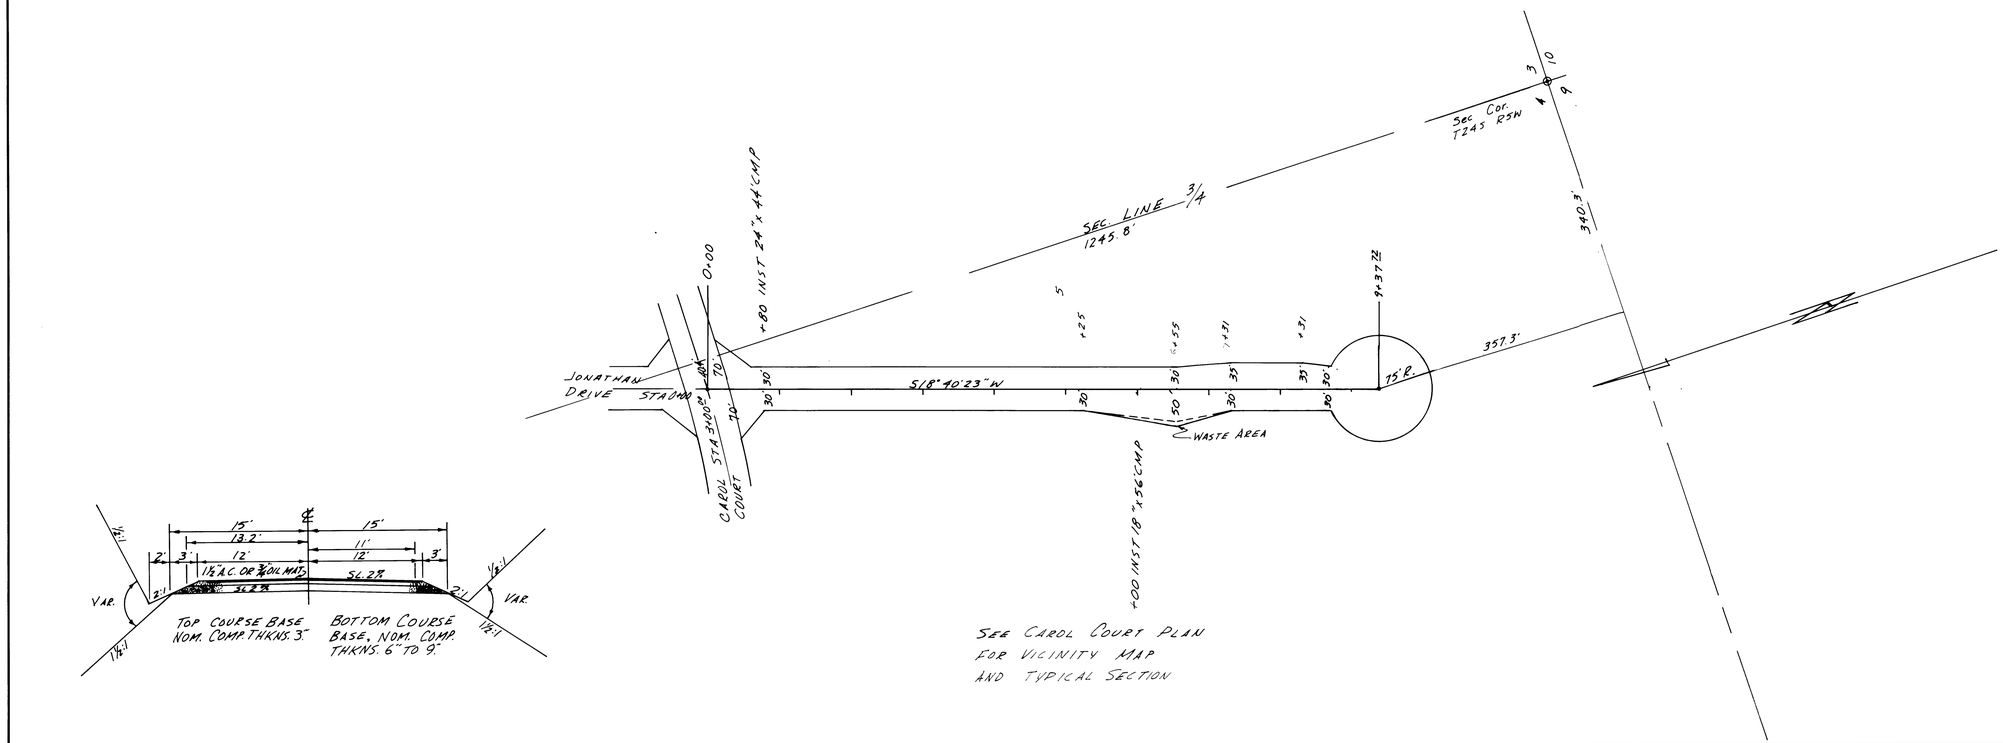

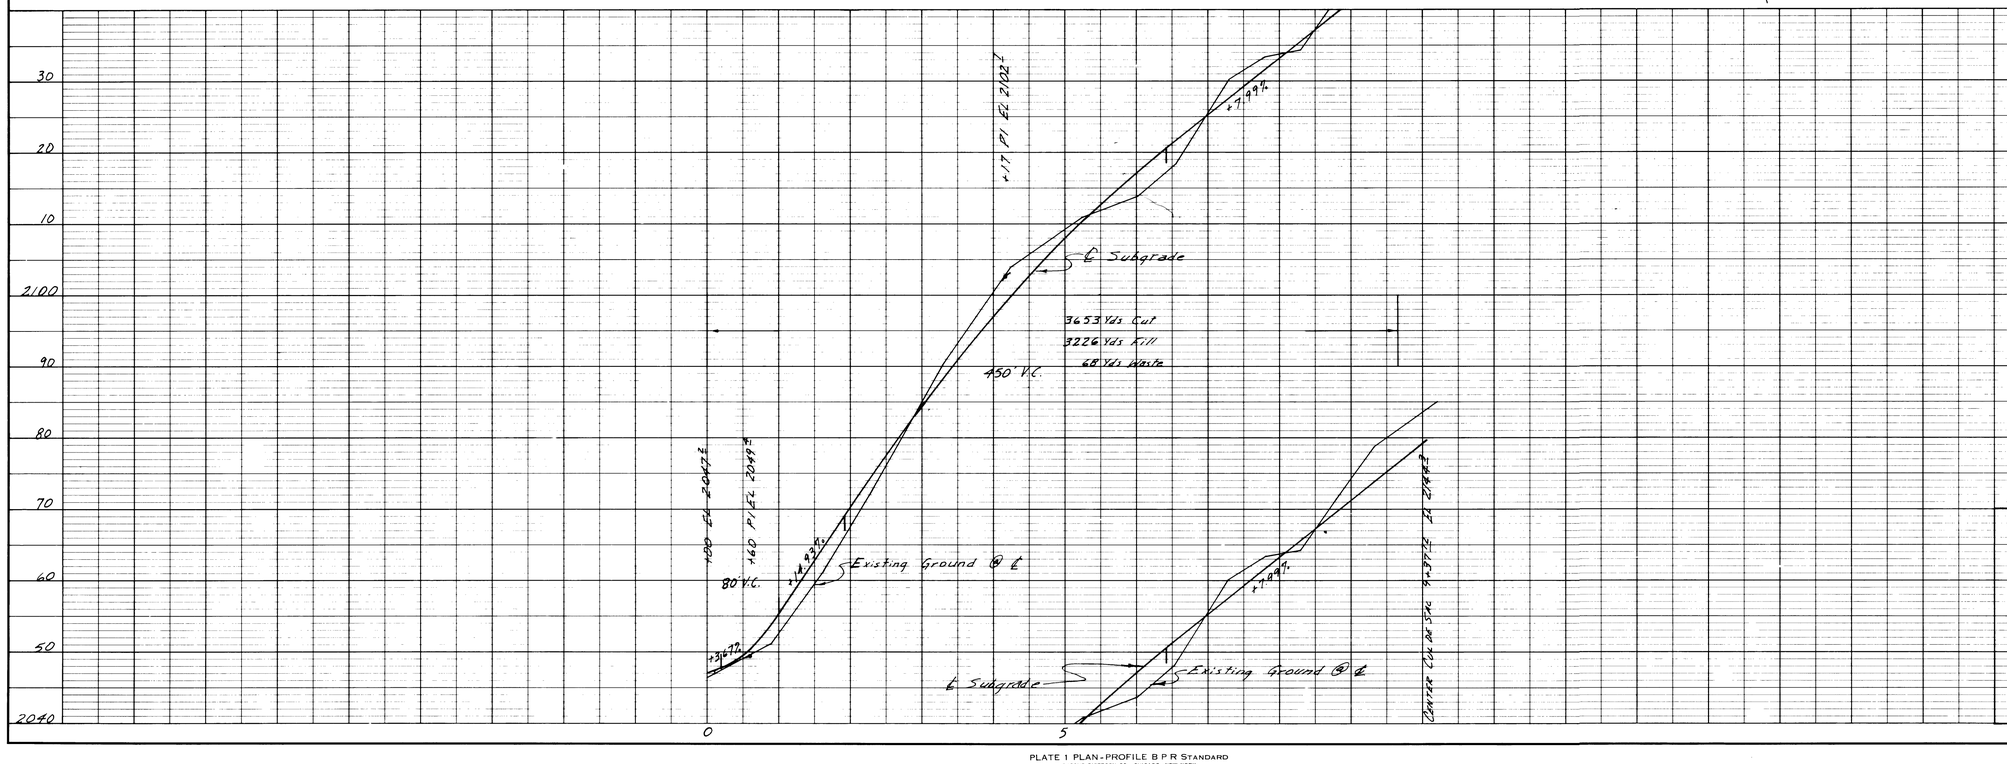

LEAH COURT
RED HILL ESTATES - UNIT 3
SEC 4. T24S R5W
PREPARED FOR: AL SHAW
ENGINEER W.S. BARNES
SCALE: 1" = 100' DATE: NOV 1971
SHT 1 OF 1

PLAN
NOTE BOOK
No.
SURVEYED
PLOTTED
ALIGNMENT CHECKED
RT. OF WAY CHECKED
BY
DATE

PROFILE
NOTE BOOK
No.
SURVEYED
PLOTTED
GRADES CHECKED
B. M.'s NOTED
STRUCTURE NOTATIONS CHECKED
BY
DATE