FILED 1/11/73

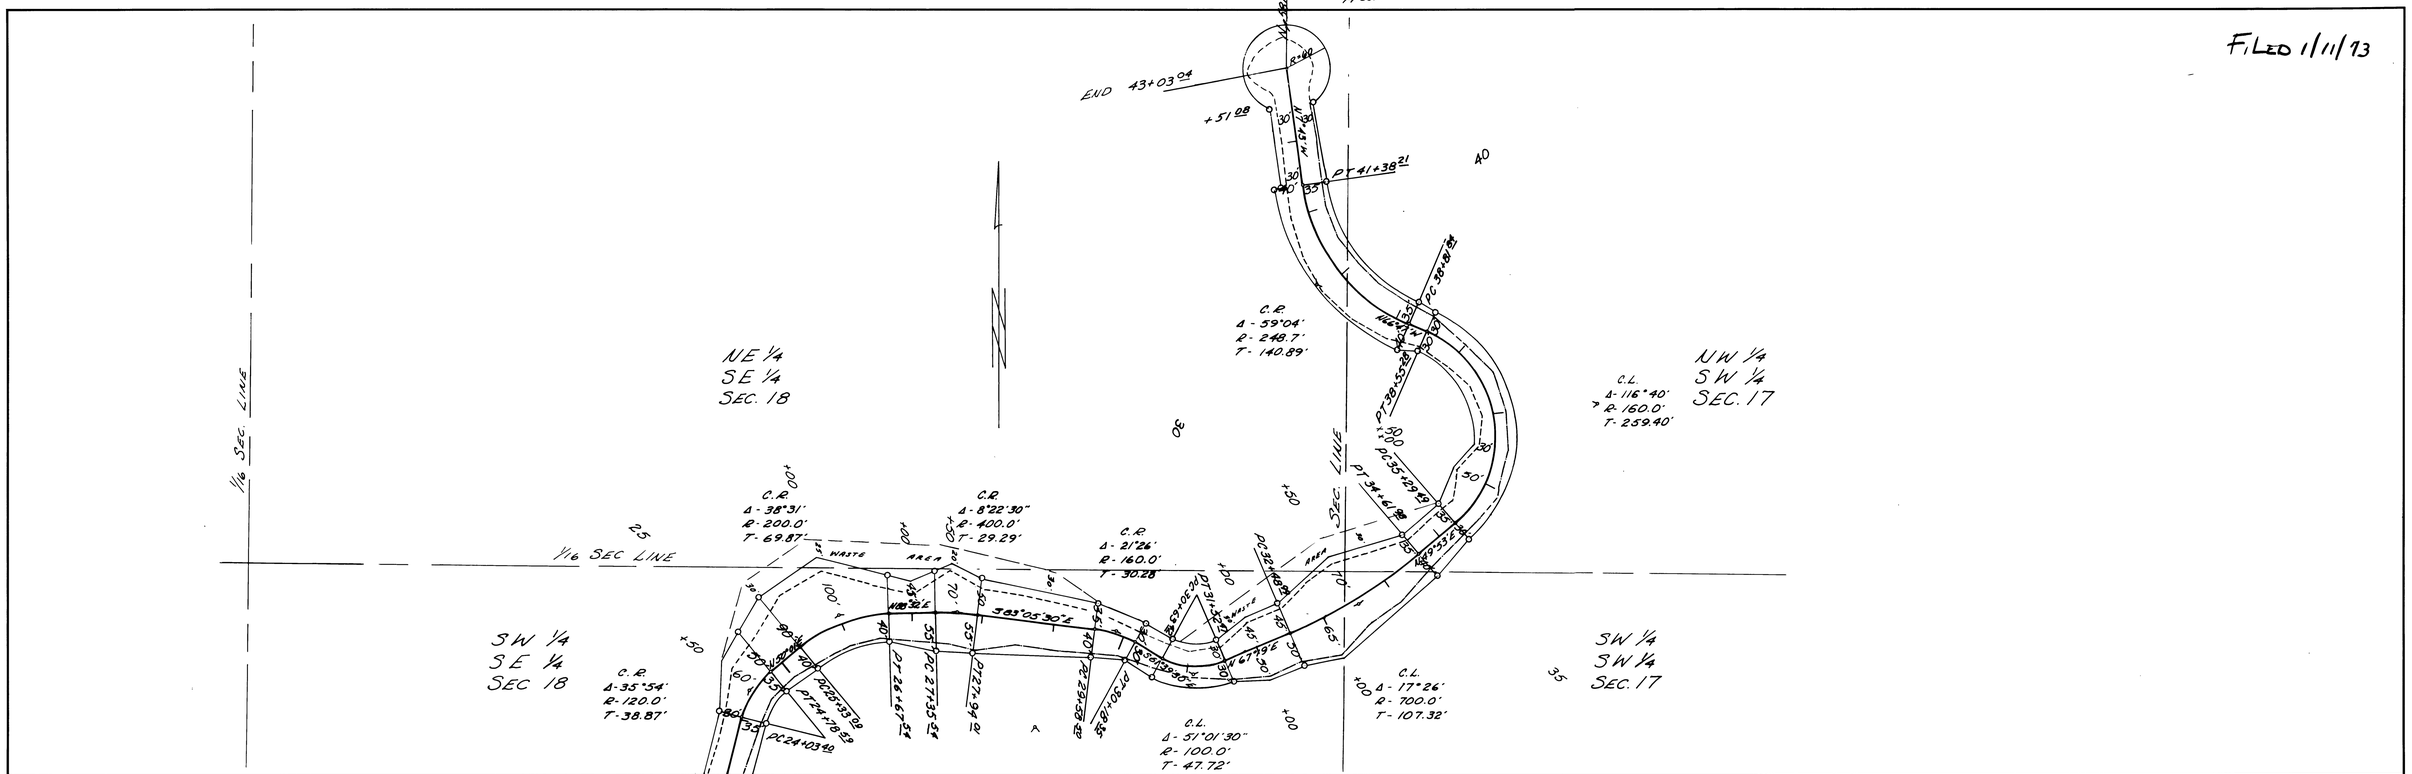

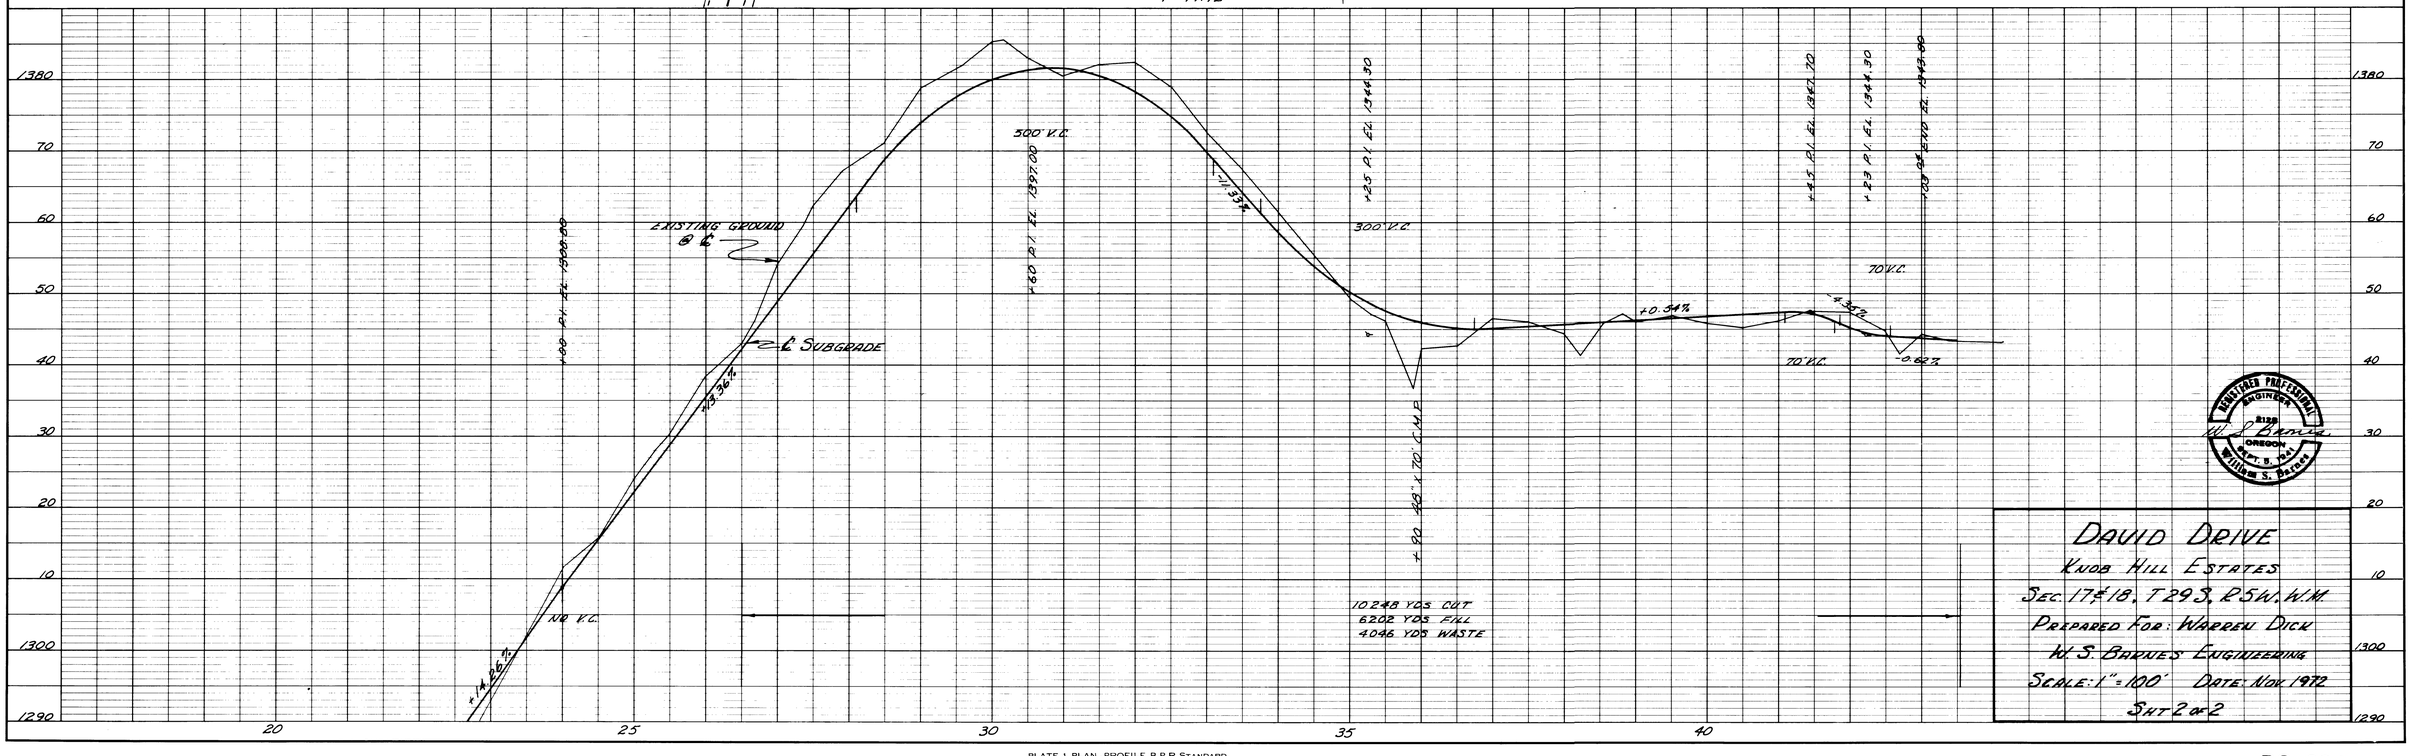

PLAN		BY	DATE
NOTE BOOK	SURVEYED		
	PLOTTED		
	ALIGNMENT CHECKED		
	RW & OTHER CHECKED		
No.			

PROFILE		BY	DATE
NOTE BOOK	SURVEYED		
	PLOTTED		
	GRADES CHECKED		
	RW & OTHER		
No.	STRUCTURE NOTATIONS CHECKED		

REGISTERED PROFESSIONAL ENGINEER 8128 OREGON MAY 8, 1973 WILLIAM S. BARNES

DAVID DRIVE

KNOB HILL ESTATES

SEC. 17 & 18, T 29 S, R 5 W, W.M.

PREPARED FOR: WARREN DICK

W. S. BARNES ENGINEERING

SCALE: 1" = 100' DATE: NOV. 1972

SHT 2 OF 2

PLATE 1 PLAN-PROFILE B P R STANDARD
EUGENE DIETZGEN CO. CHICAGO · NEW YORK

DS-024