FILED

AUG 10 1987

COUNTY SURVEYOR
DOUGLAS COUNTY, ORE.

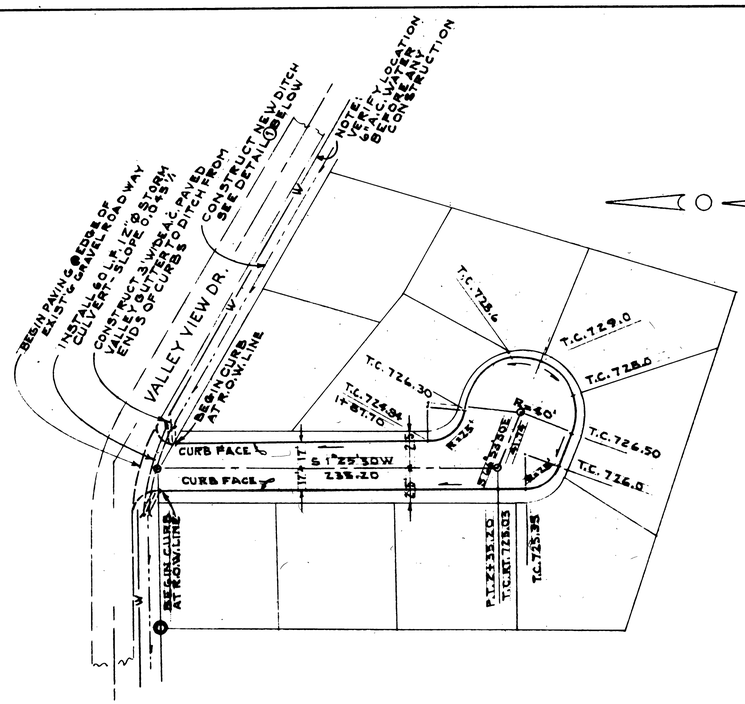

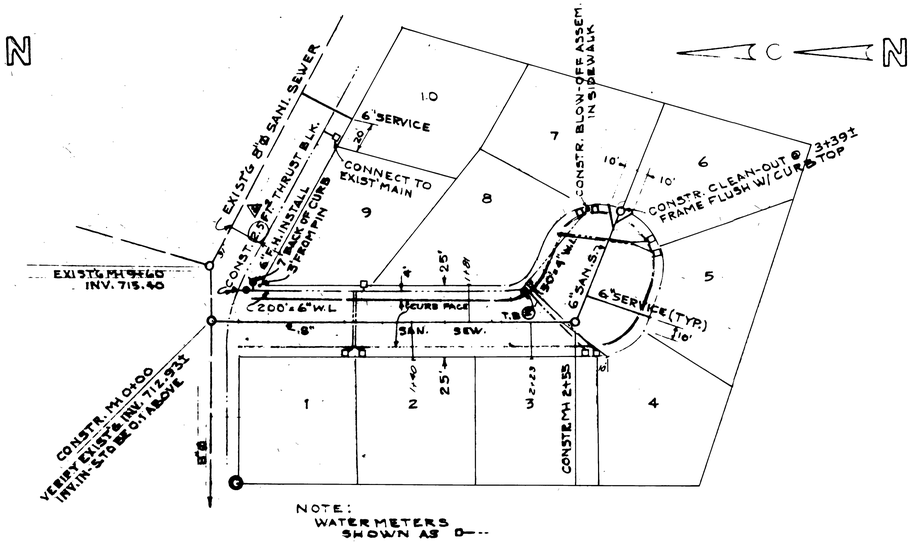

NOTE: WATER & SANITARY SEWERS CONSTRUCTED TO STANDARDS OF TRI-CITY WATER & SEWER DISTRICT

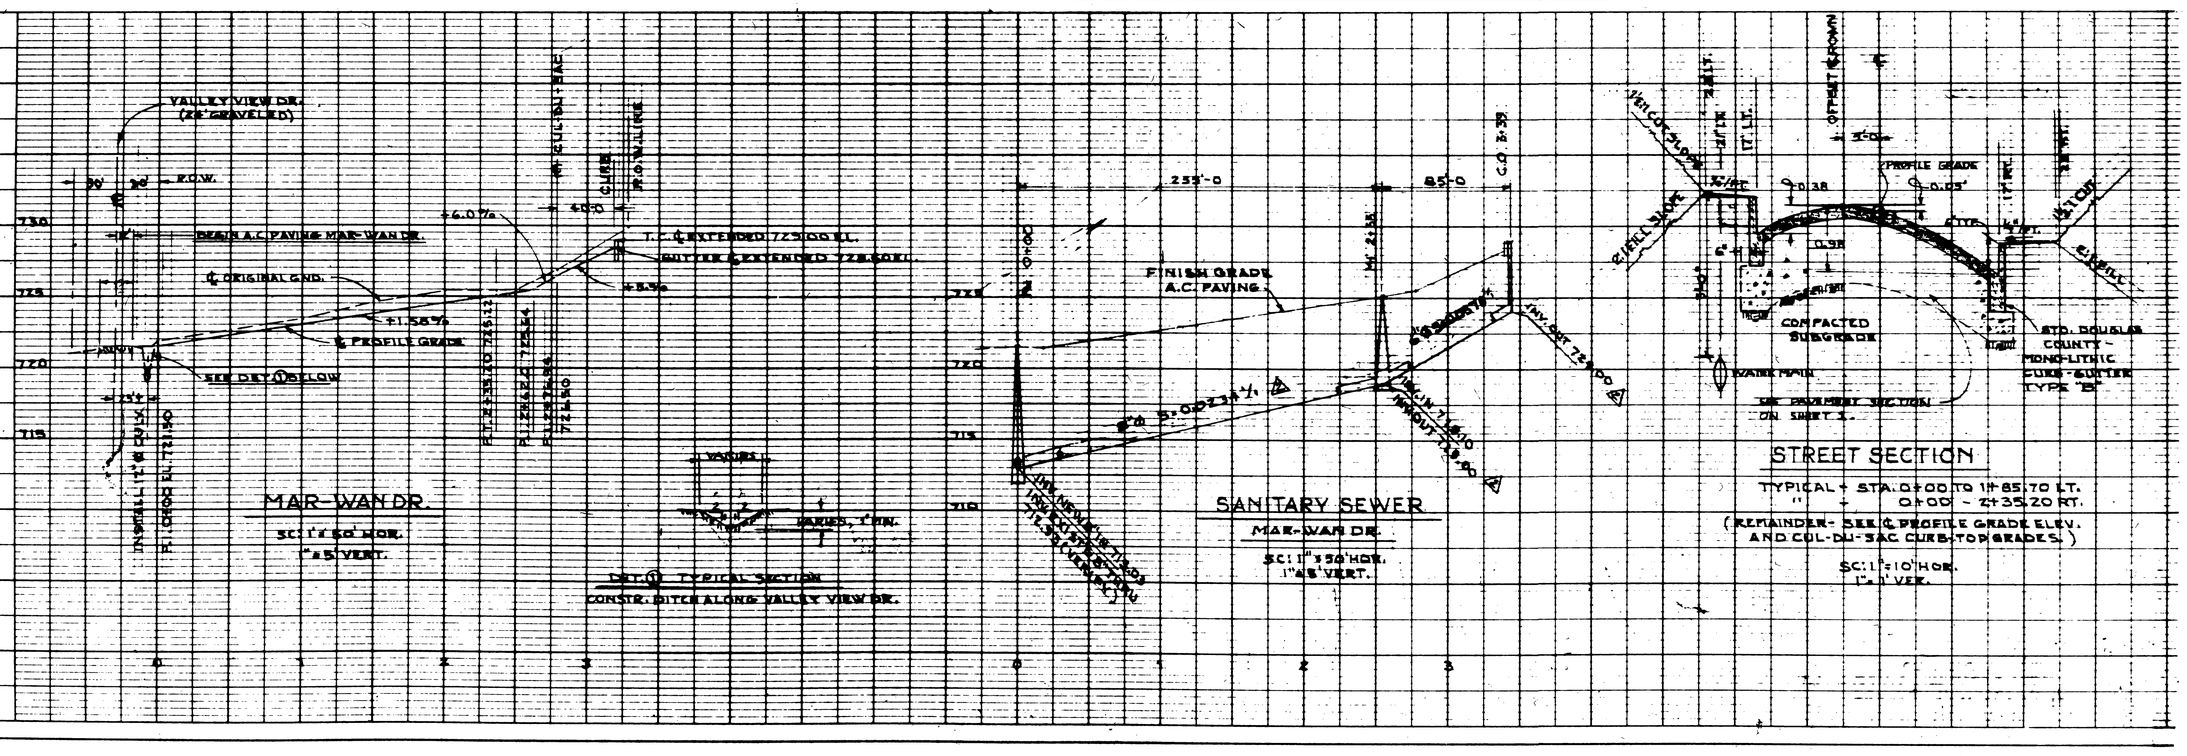

MAR-WAN DR.

PLAN	
SURVEYED:	
PLOTTED:	
DRAWN SHEETS:	
NOTE BOOK:	
NO.	

	BY	DATE

PROFILE	
SURVEYED:	
PLOTTED:	
DRAWN SHEETS:	
NOTE BOOK:	
NO.	

	BY	DATE

CHARLES L. YOUNGMAN
CIVIL & STRUCTURAL ENGINEERING
290 McGILCHRIST ST. S., SALEM, ORE. 97302
(503) 364-8207

Date: FEB. '79
Revisions: 2-12-79, 5-17-79
Drn. By: F.T.S.

JOB No. 7902

BAUGHMAN TECHNICAL SERVICES, INC.
P.O. BOX 222, ROSEBURG, OR.

A. + K. ESTATES SUBD. DOUGLAS COUNTY
ANDERSON AND KUSLER, SUBDIVIDERS
STREET, SANITARY SEWER, WATER PLANS

2 OF 5

DS-097