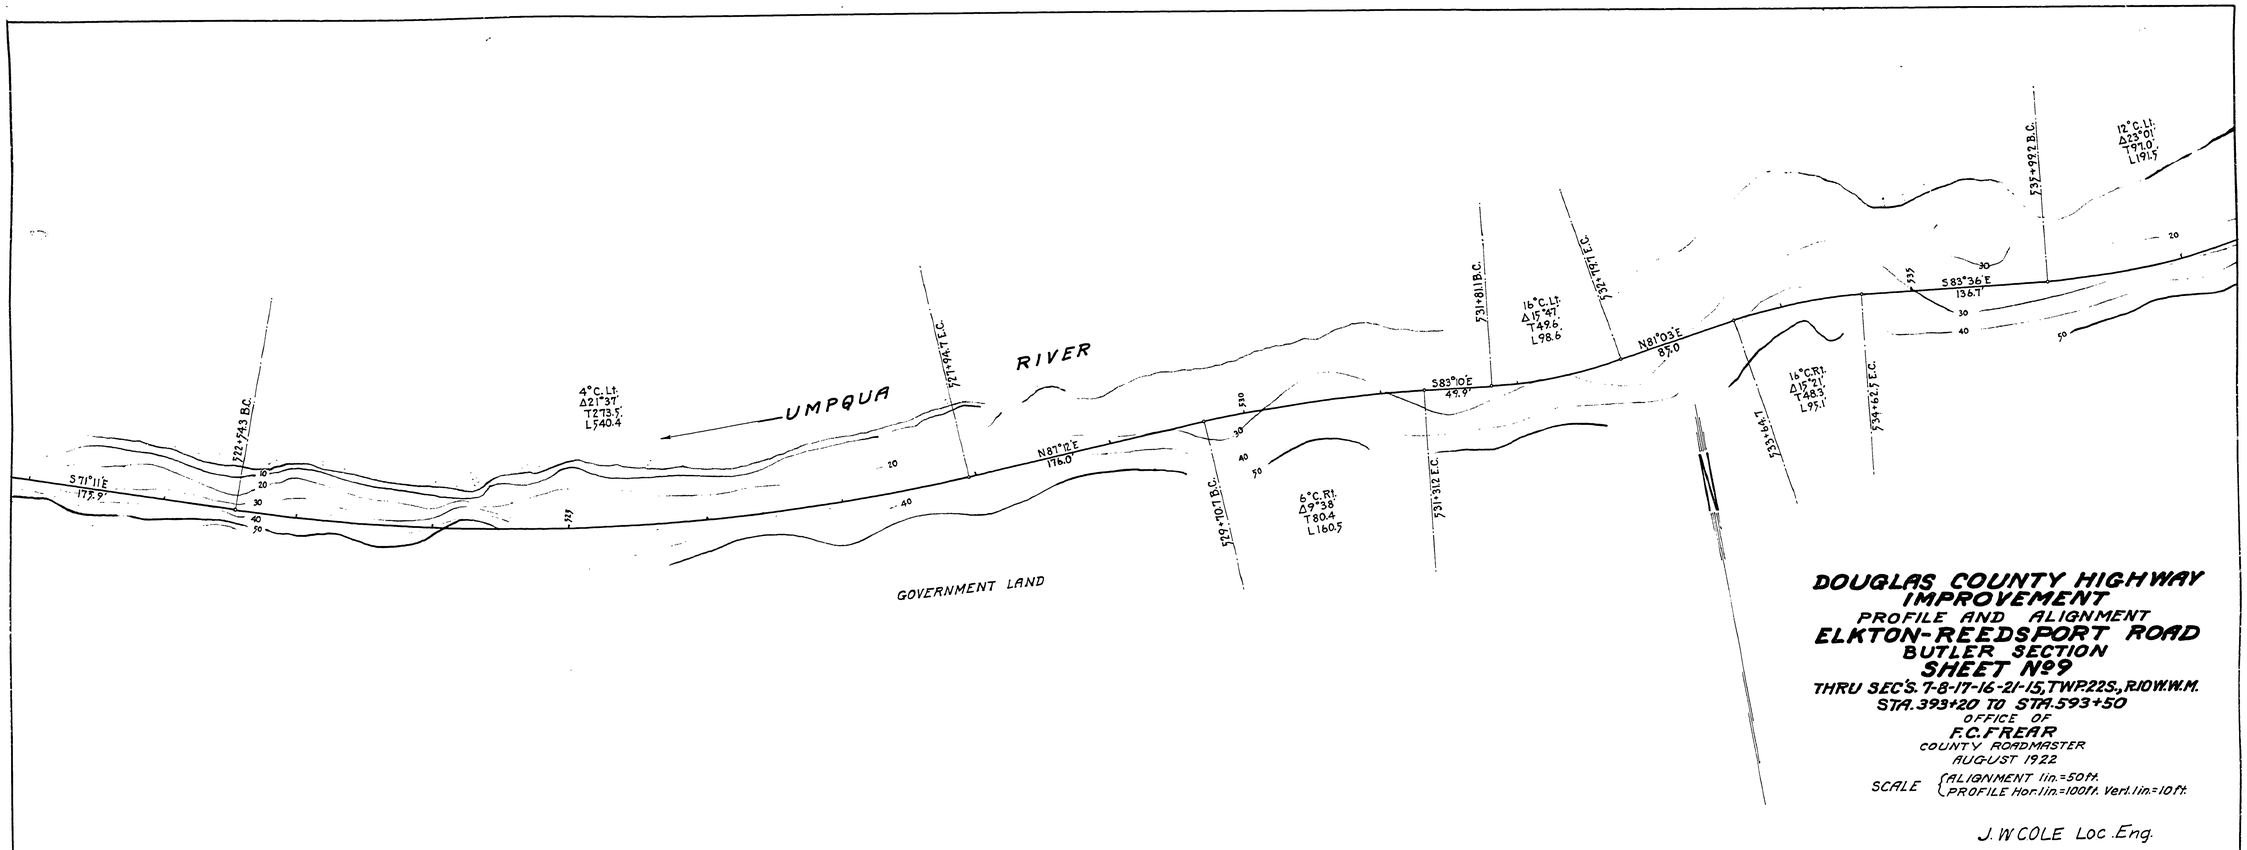

DOUGLAS COUNTY HIGHWAY IMPROVEMENT

PROFILE AND ALIGNMENT

ELKTON-REEDSPORT ROAD

BUTLER SECTION

SHEET No 9

THRU SEC'S. 7-8-17-16-21-15, TWP. 22S., R.10W.W.M.
STA. 393+20 TO STA. 593+50

OFFICE OF
F.C. FREAR
COUNTY ROADMASTER
AUGUST 1922

SCALE { ALIGNMENT 1 in. = 50 ft.
PROFILE Hor. 1 in. = 100 ft. Vert. 1 in. = 10 ft.

J. W COLE Loc. Eng.

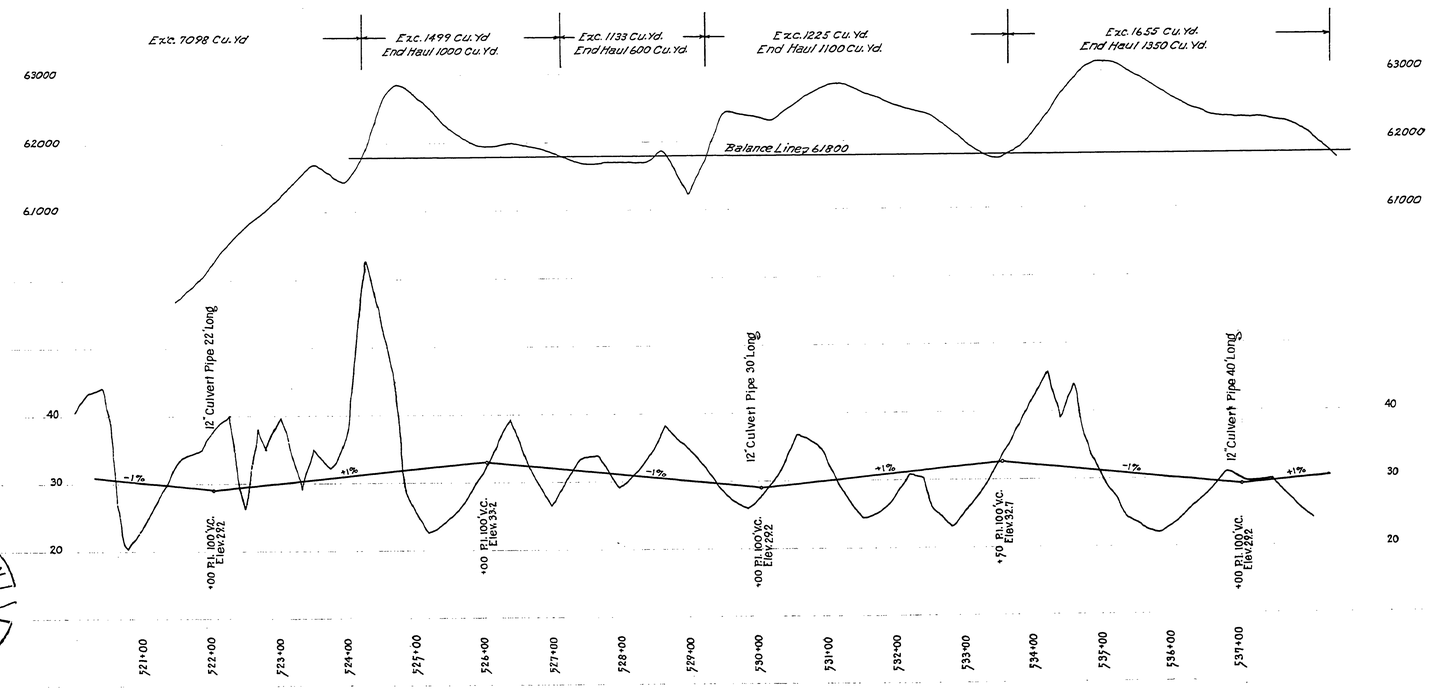

REGISTERED PROFESSIONAL ENGINEER
F.C. Frear
DEC. 31 '19
FLOYD C. FREAR

ST38-30

Umpqua State Hwy. #38 Road No. 2, 36

Aug. 1922 sht. 9 of 13 sheets