SECTION 25 T.21S. R.12W. W.M.
DOUGLAS COUNTY

1"=400'

REVISED ON
3-28-96

21 12 25

THIS MAP WAS PREPARED FOR
ASSESSMENT PURPOSE ONLY.

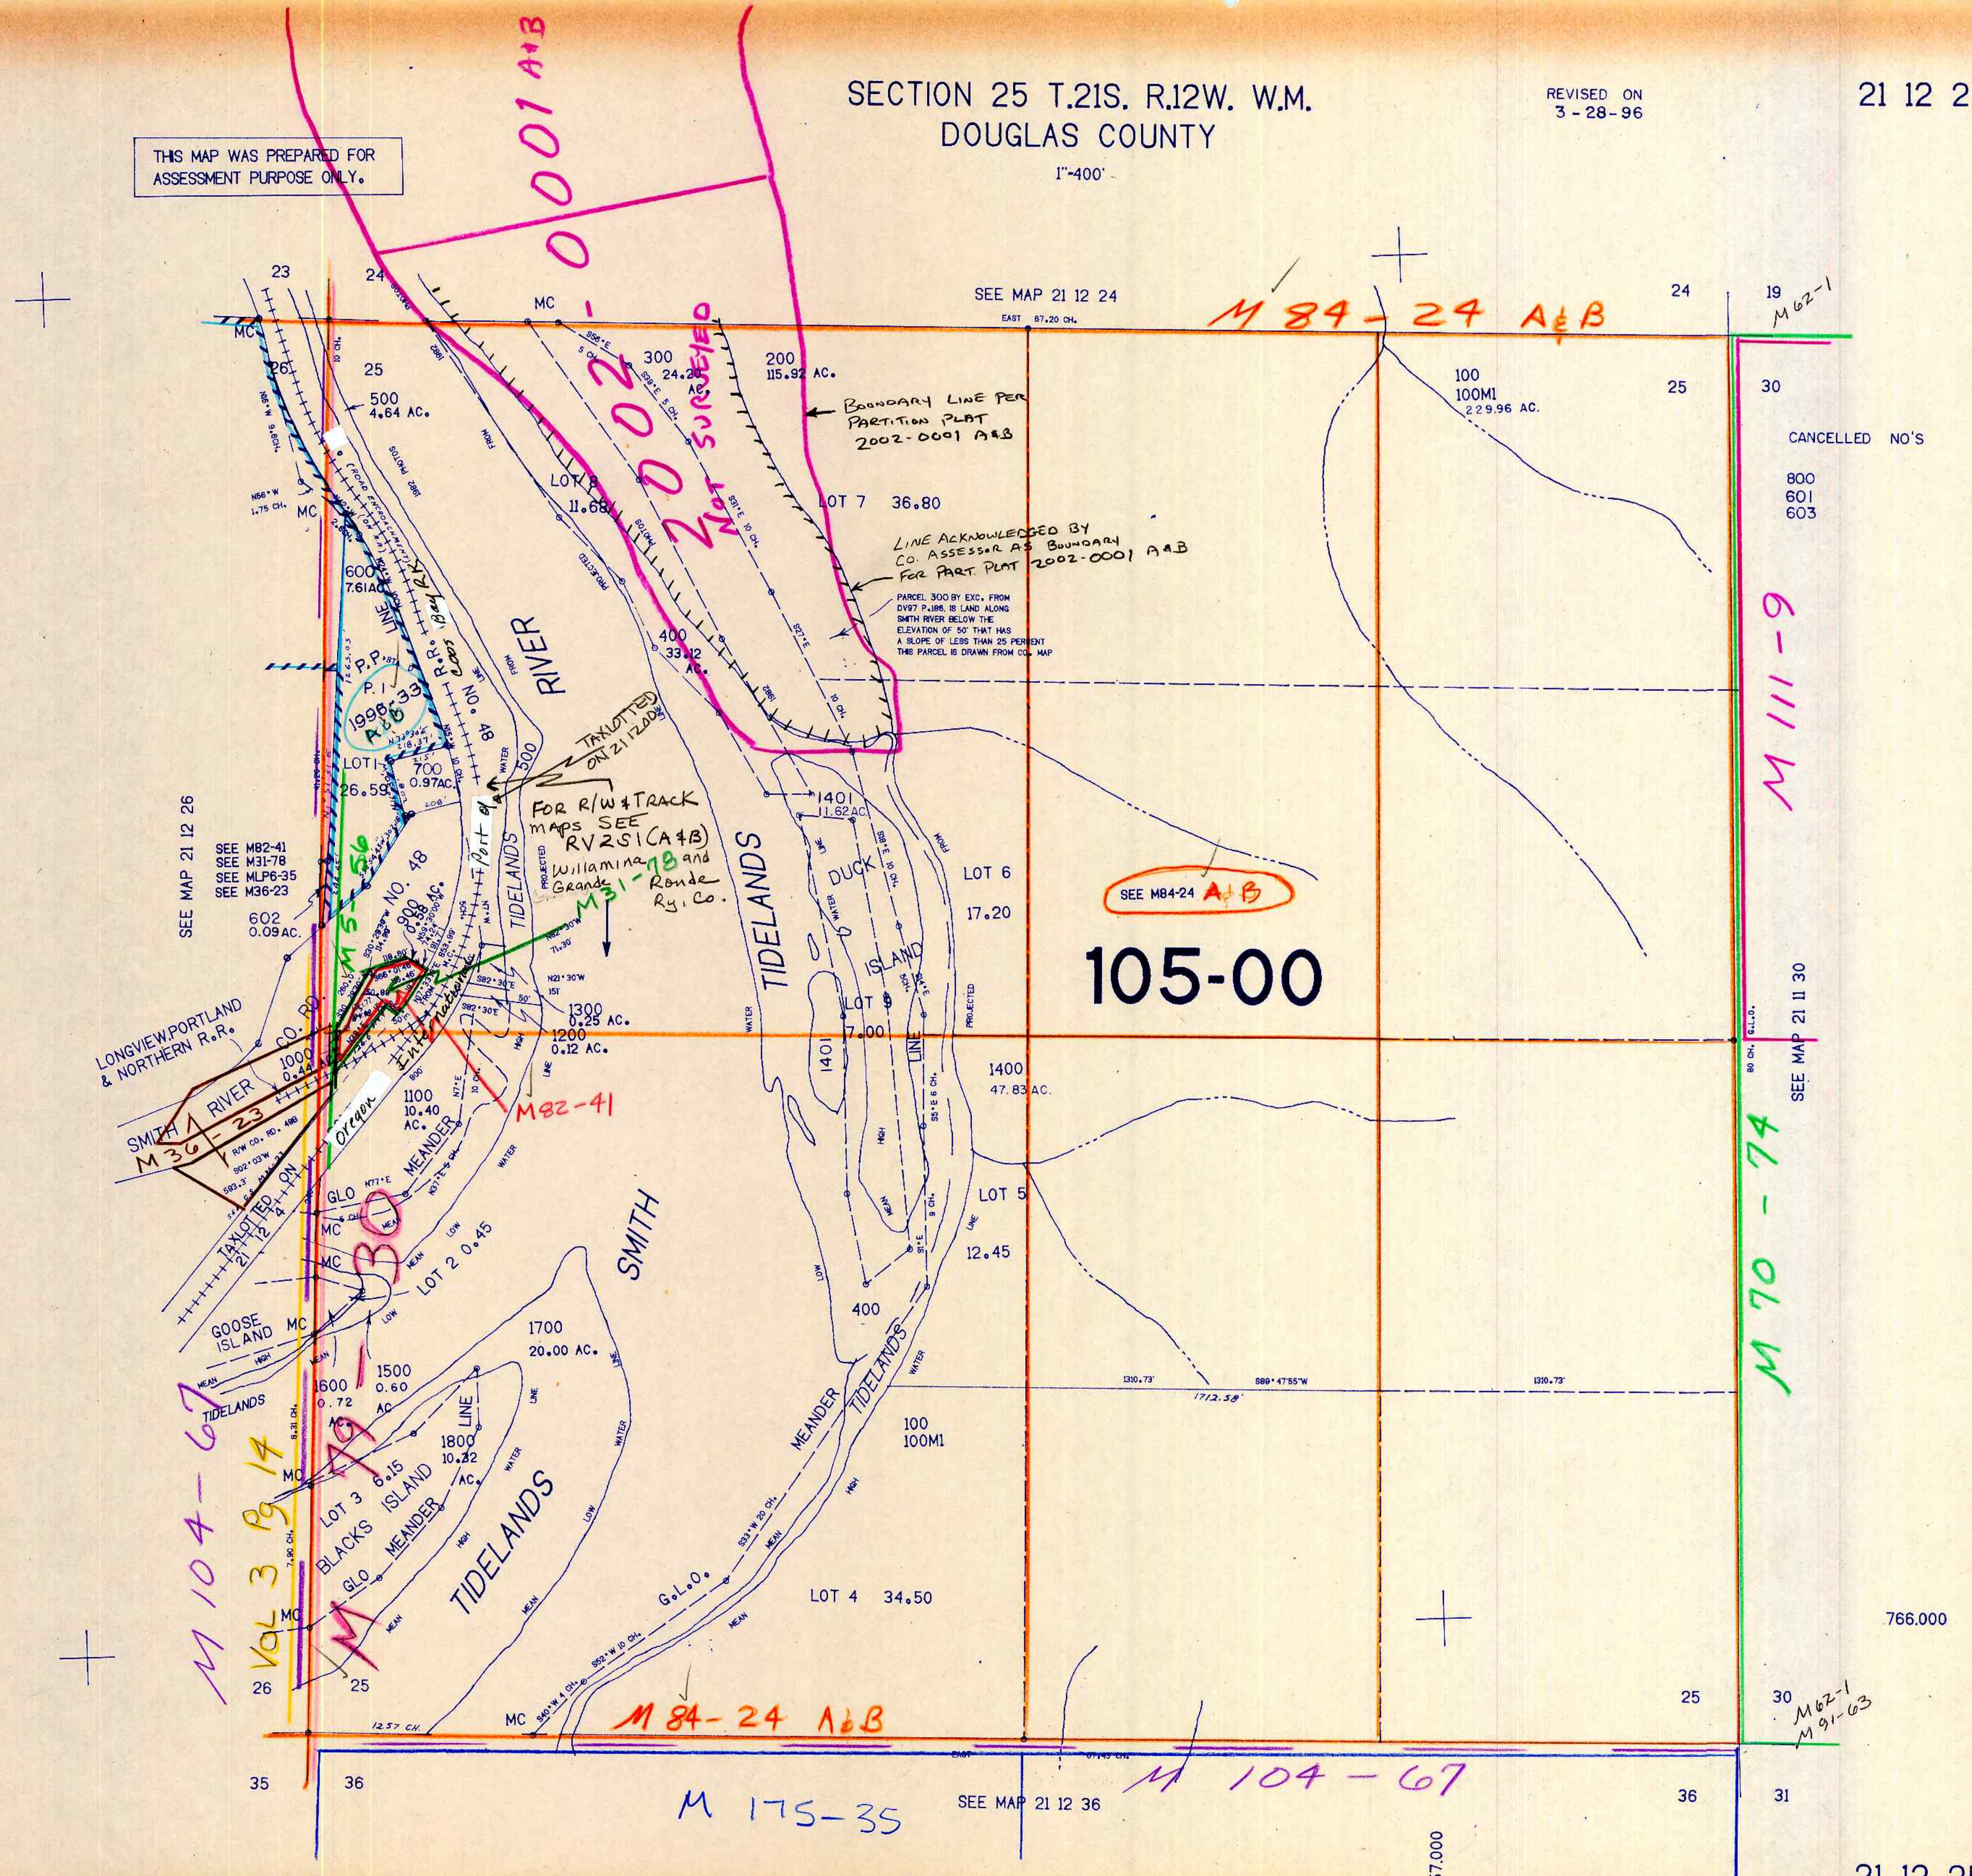
2002-0001 A+B
Not Surveyed
SEE MAP 21 12 24
EAST 87.20 CH.
M 84-24 A&B
M62-1
23
24
25
26
19
30
MC
500
4.64 AC.
300
24.20 AC.
200
115.92 AC.
Boundary Line per Partition Plat 2002-0001 A&B
LOT 8
11.68
LOT 7 36.80
Line acknowledged by Co. Assessor as boundary for Part. Plat 2002-0001 A&B
PARCEL 300 BY EXC. FROM DV97 P.186. IS LAND ALONG SMITH RIVER BELOW THE ELEVATION OF 50' THAT HAS A SLOPE OF LESS THAN 25 PERCENT THIS PARCEL IS DRAWN FROM CO. MAP
100
100M1
229.96 AC.
CANCELLED NO'S
800
601
603
N56°W 1.75 CH.
N16°W 9.6CH.
(ROAD ENCROACHMENT) (ON R.R.)
1982 PHOTOS
FROM
PROJECTED
600
7.61AC.
LINE
R.R. Coos Bay RR
P.P.
P. 1
1998-33 A&B
NO. 48
RIVER
LOT 1
26.59
700
0.97AC.
400
33.12 AC.
TAXLOTTED ON 21 12 00
For R/W & Track maps see RV2S1 (A&B) Willamina and Grande Ronde Ry. Co.
M31-78
Port of
TIDELANDS
1401
11.62AC.
DUCK
ISLAND
LOT 6
17.20
SEE M84-24 A&B
105-00
SEE MAP 21 12 26
SEE M82-41
SEE M31-78
SEE MLP6-35
SEE M36-23
602
0.09AC.
M5-56
NO. 48
900
0.58 AC.
N82°30'W 71.30'
N21°30'W 151'
S82°30'E
1300
0.25 AC.
1200
0.12 AC.
LOT 9
7.00
1401
LINE
1400
47.83 AC.
SEE MAP 21 11 30
G.L.O.
80 CH.
LONGVIEW, PORTLAND & NORTHERN R.R.
CO. RD.
1000
0.44 AC.
SMITH RIVER
M36-23
R/W CO. RD. 48B
S02°03'W
International
Oregon
1100
10.40 AC.
M82-41
M111-9
MEANDER
TAXLOTTED ON 21 12 4
GLO
N77°E
MC
LOT 2 0.45
M-30
SMITH
LOT 5
12.45
400
GOOSE ISLAND
1700
20.00 AC.
1500
0.60 AC.
1600
0.72 AC.
TIDELANDS
1800
10.32 AC.
LOT 3 6.15
BLACKS ISLAND MEANDER
GLO
M 104-67
VOL 3 Pg 14
M 79-1
TIDELANDS
MEANDER
TIDELANDS
HIGH
MEAN
LOW
WATER
S33°W 20 CH.
G.L.O.
S52°W 10 CH.
S40°W 4 CH.
LOT 4 34.50
1310.73'
S89°47'55"W
1712.58'
1310.73'
100
100M1
M 70-74
766,000
25
30
M62-1
M91-63
12.57 CH.
M 84-24 A&B
EAST 87.45 CH.
35
36
31
M 175-35
SEE MAP 21 12 36
M 104-67
1,057,000

21 12 25

4/96 BC JP