THIS MAP WAS PREPARED FOR ASSESSMENT PURPOSE ONLY.

NW1/4 SEC.7 T.22S. R.12W. W.M.
DOUGLAS COUNTY
1" = 200'

REVISED ON 3-15-21

22 12 7B & INDEX

CANCELLED NOS
100A1-A9 100B1-B9
100C1 100C3-C8
100D1-D7

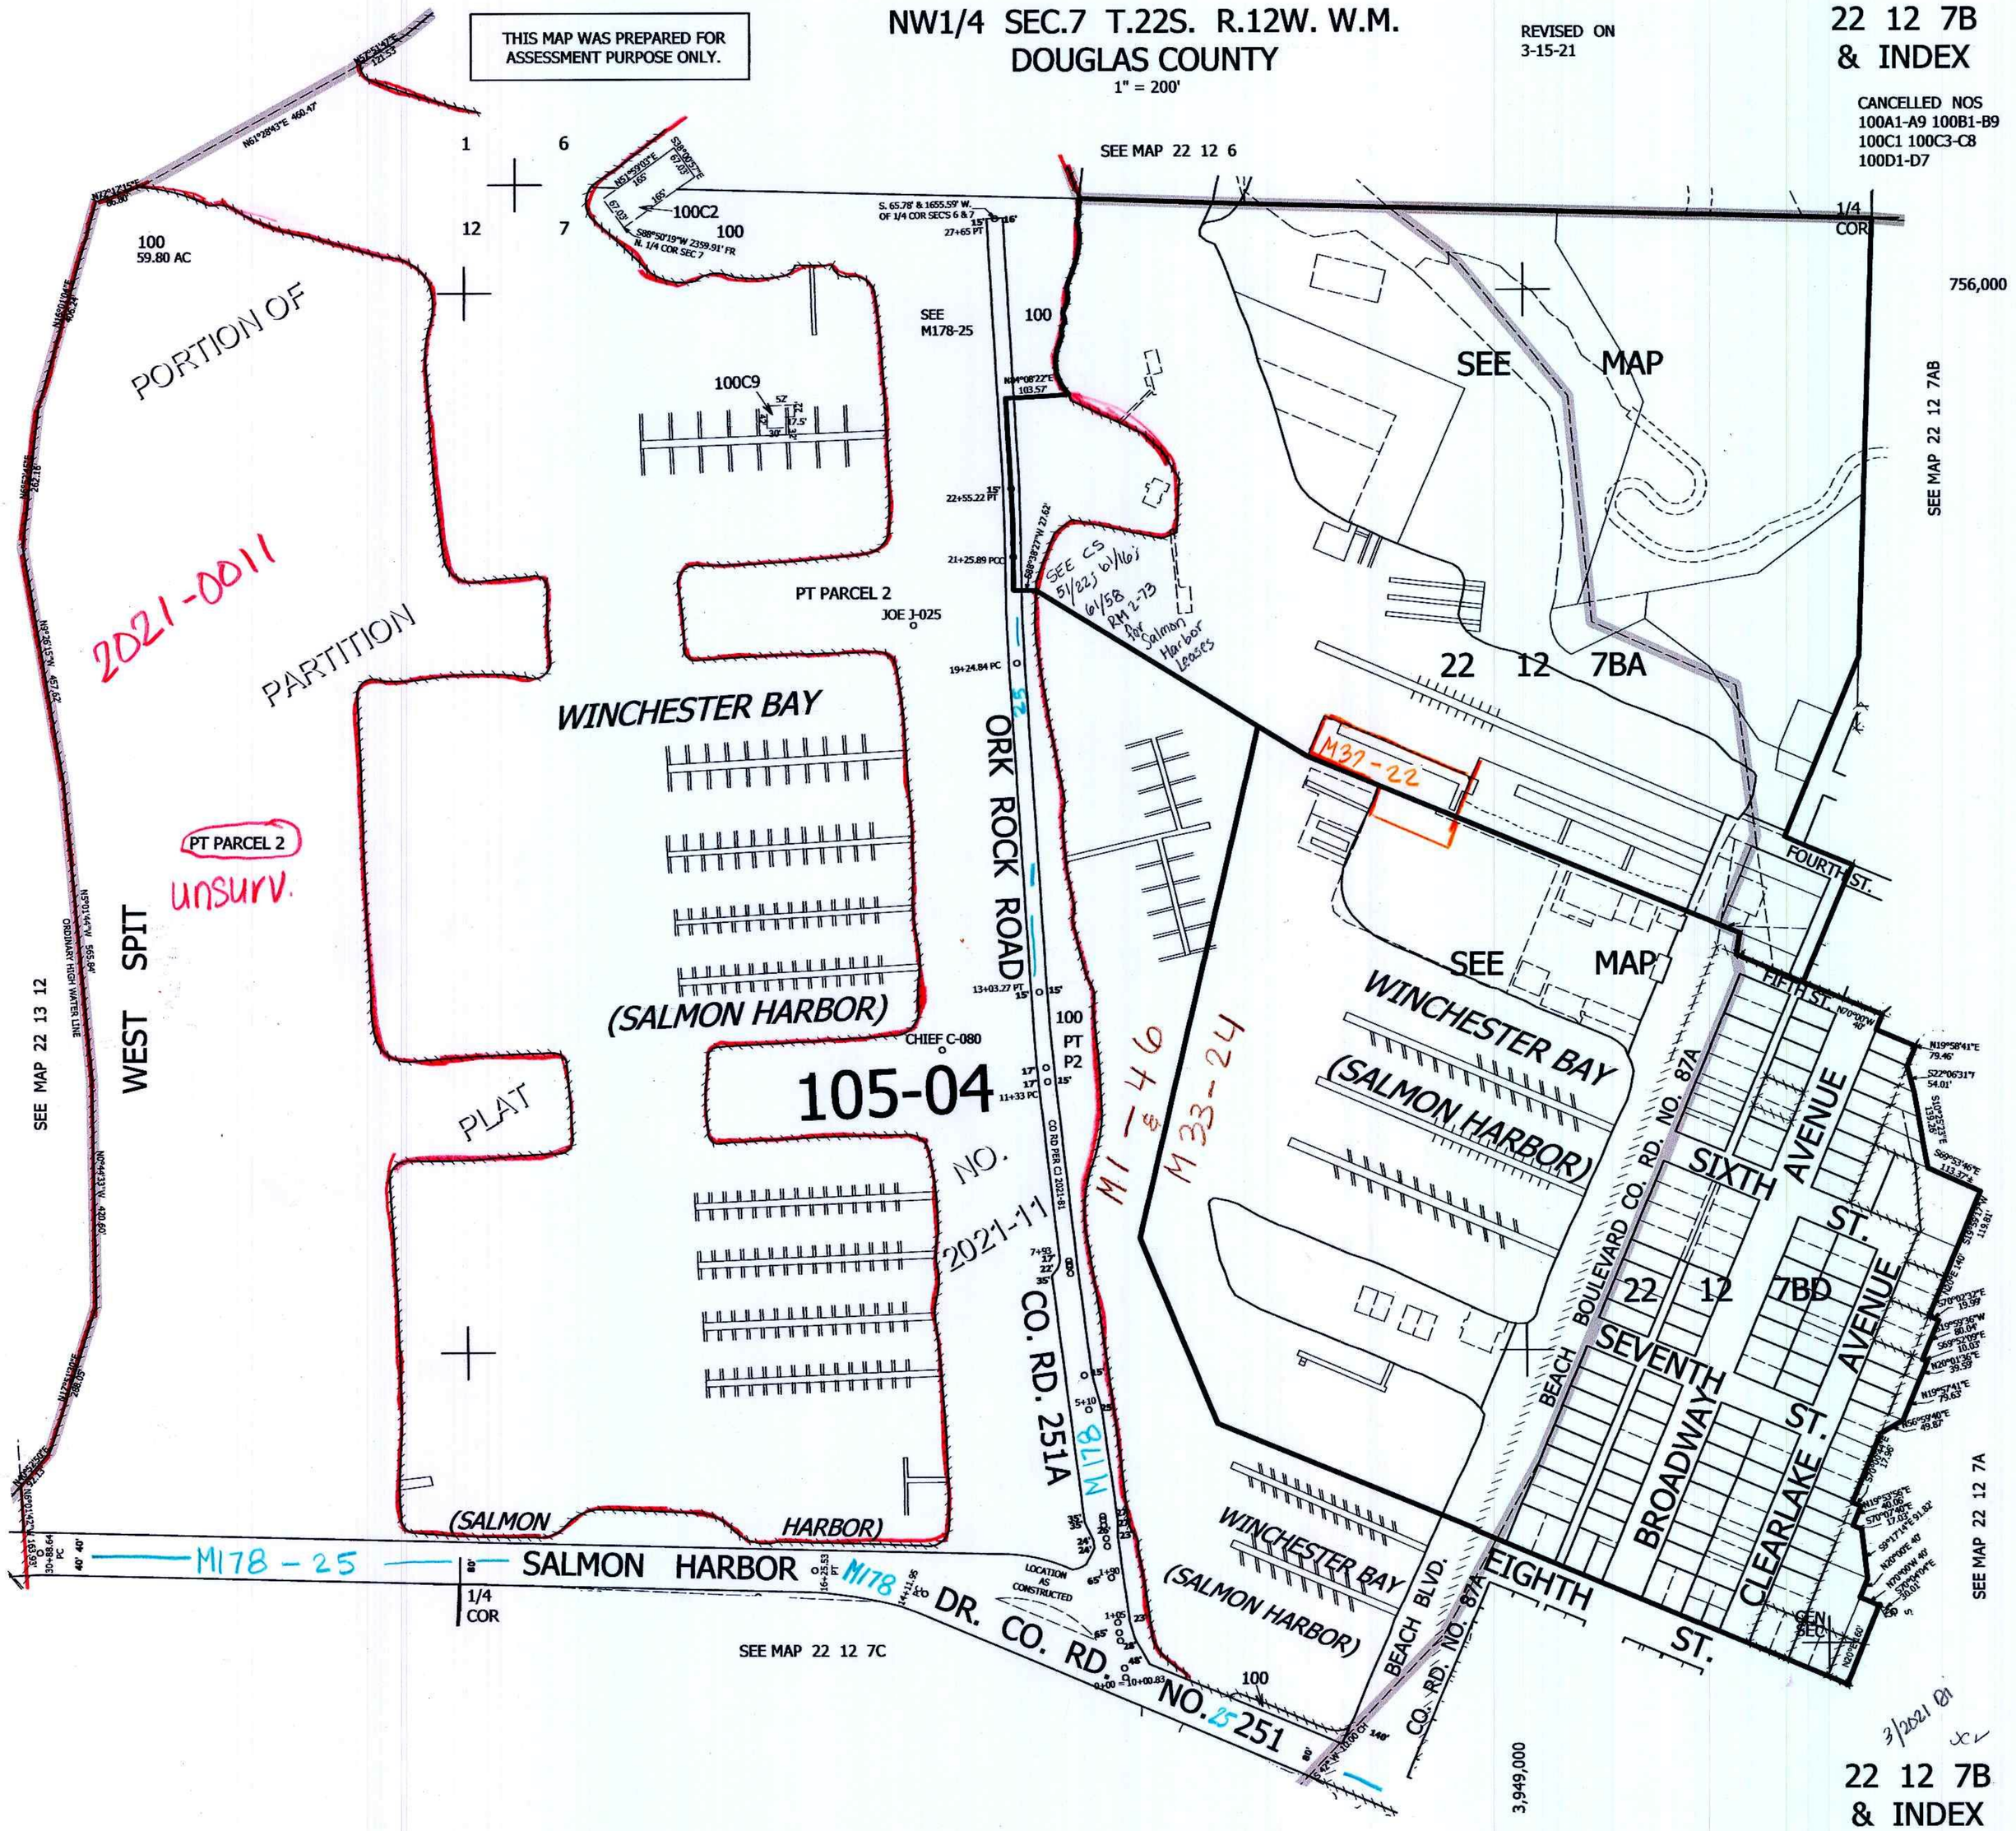

22 12 7B & INDEX