THIS MAP WAS PREPARED FOR ASSESSMENT PURPOSE ONLY.

SEC.33 T.23S. R.7W. W.M.
DOUGLAS COUNTY
1" 400'

REVISED ON 8-17-17

23 7 33

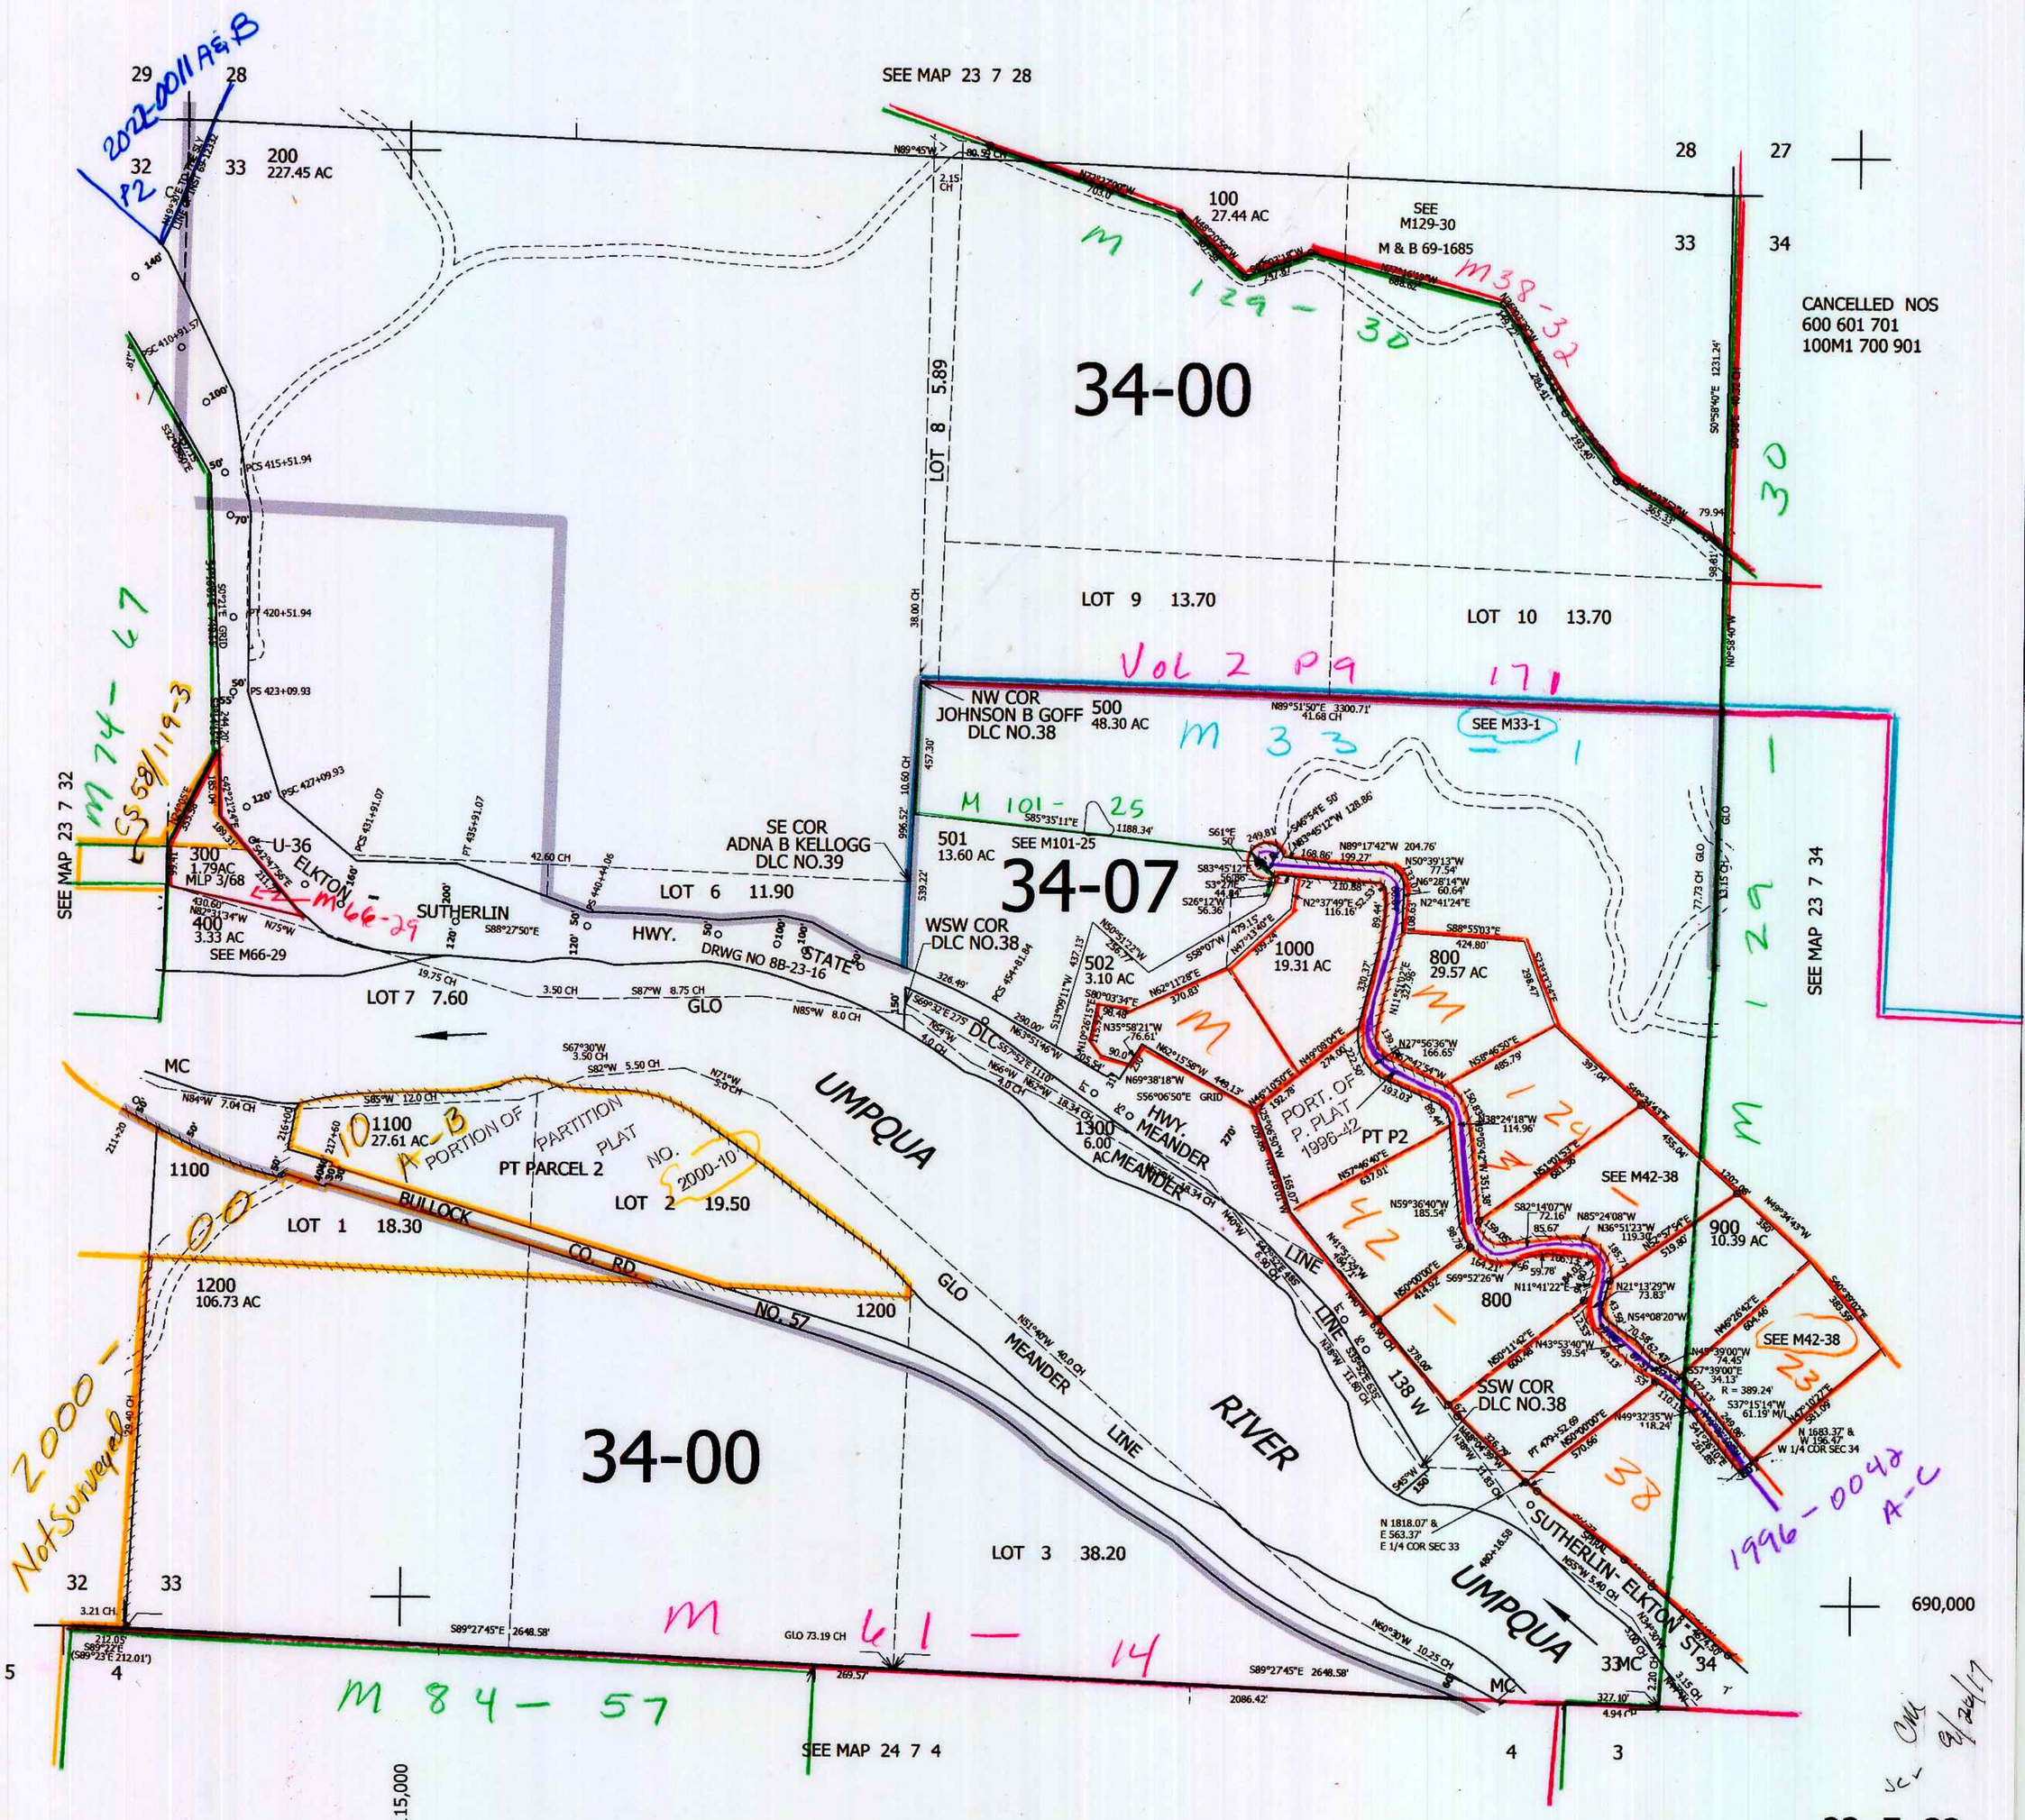

23 7 33