THIS MAP WAS PREPARED FOR ASSESSMENT PURPOSE ONLY.

SEC.13 T.25S. R.6W. W.M.
DOUGLAS COUNTY

1" = 400'

REVISED ON 1-14-21

25 6 13 & INDEX SUTHERLIN

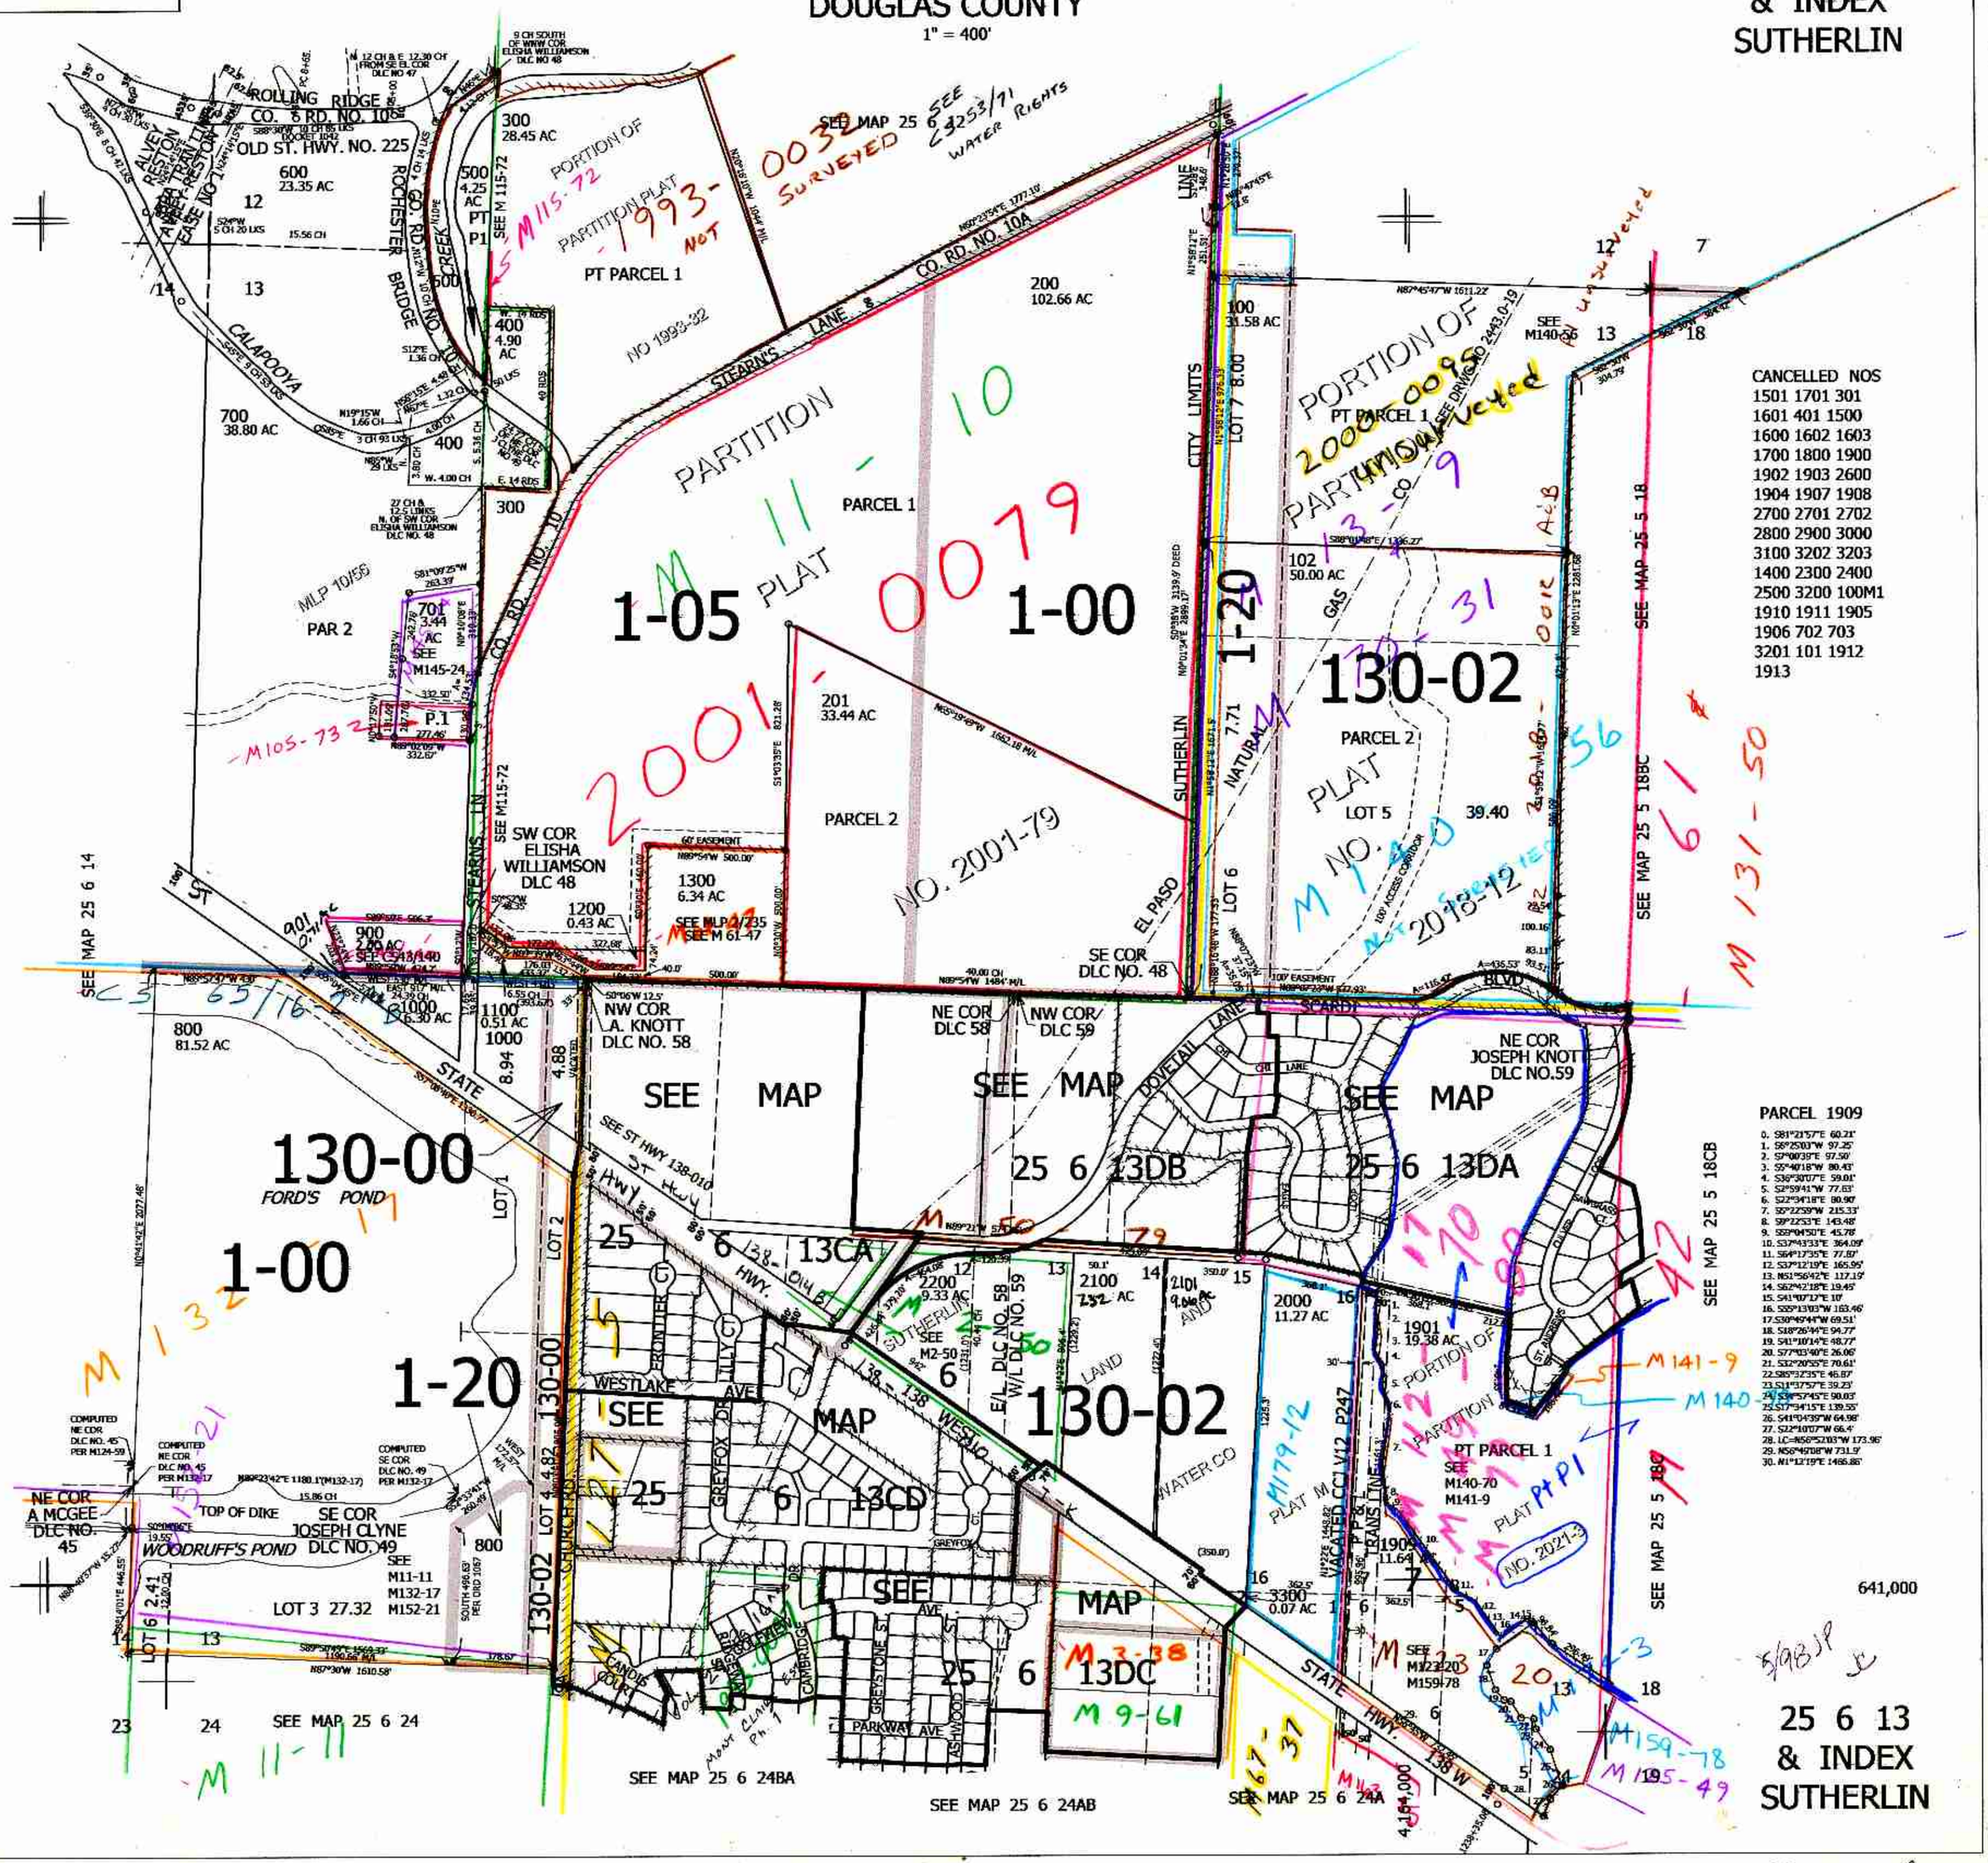
ROLLING RIDGE
CO. RD. NO. 10
OLD ST. HWY. NO. 225
ROCHESTER BRIDGE
CALAPOOYA
STEARNS LANE
CO. RD. NO. 10A
PORTION OF PARTITION PLAT 1993-0032
PT PARCEL 1
PARTITION PLAT 1993-0032
PARTITION PLAT 2000-0095
PARTITION PLAT 2001-0079
PARCEL 1
PARCEL 2
1-05
1-00
1-20
130-02
130-00
FORD'S POND
WOODRUFF'S POND
SW COR ELISHA WILLIAMSON DLC 48
NW COR A. KNOTT DLC NO. 58
SE COR DLC NO. 48
NE COR DLC 58
NW COR DLC 59
NE COR JOSEPH KNOTT DLC NO.59
SE COR JOSEPH CLYNE DLC NO. 49
NE COR A MCGEE DLC NO. 45
SEE MAP 25 6 13DA
SEE MAP 25 6 13DB
SEE MAP 25 6 13CA
SEE MAP 25 6 13CD
SEE MAP 25 6 13DC
SEE MAP 25 6 24
SEE MAP 25 6 24BA
SEE MAP 25 6 24AB
SEE MAP 25 6 24A
SEE MAP 25 5 18
SEE MAP 25 5 18BC
SEE MAP 25 5 18CB
CITY LIMITS
SUTHERLIN
EL PASO
STATE HWY. 138
WESTLAKE AVE
GREYFOX DR
FRONTIER CT
JILLY CT
CANDIS COURT
CAMBRIDGE
GREYSTONE
PARKWAY AVE
ASHWOOD
DOVETAIL LANE
SCARDI BLVD
WATER CO
NATURAL GAS
LOT 1
LOT 2
LOT 3 27.32
LOT 4
LOT 5
LOT 6
LOT 7
LOT 8
LOT 9
LOT 10
LOT 11
LOT 12
LOT 13
LOT 14
LOT 15
LOT 16
LOT 17
LOT 18
LOT 19
LOT 20
LOT 21
LOT 22
LOT 23
LOT