THIS MAP WAS PREPARED FOR ASSESSMENT PURPOSE ONLY.

SE1/4 SEC.9 T.26S. R.3W. W.M.
DOUGLAS COUNTY

1" = 200'

REVISED ON 8-20-19

26 3 9D

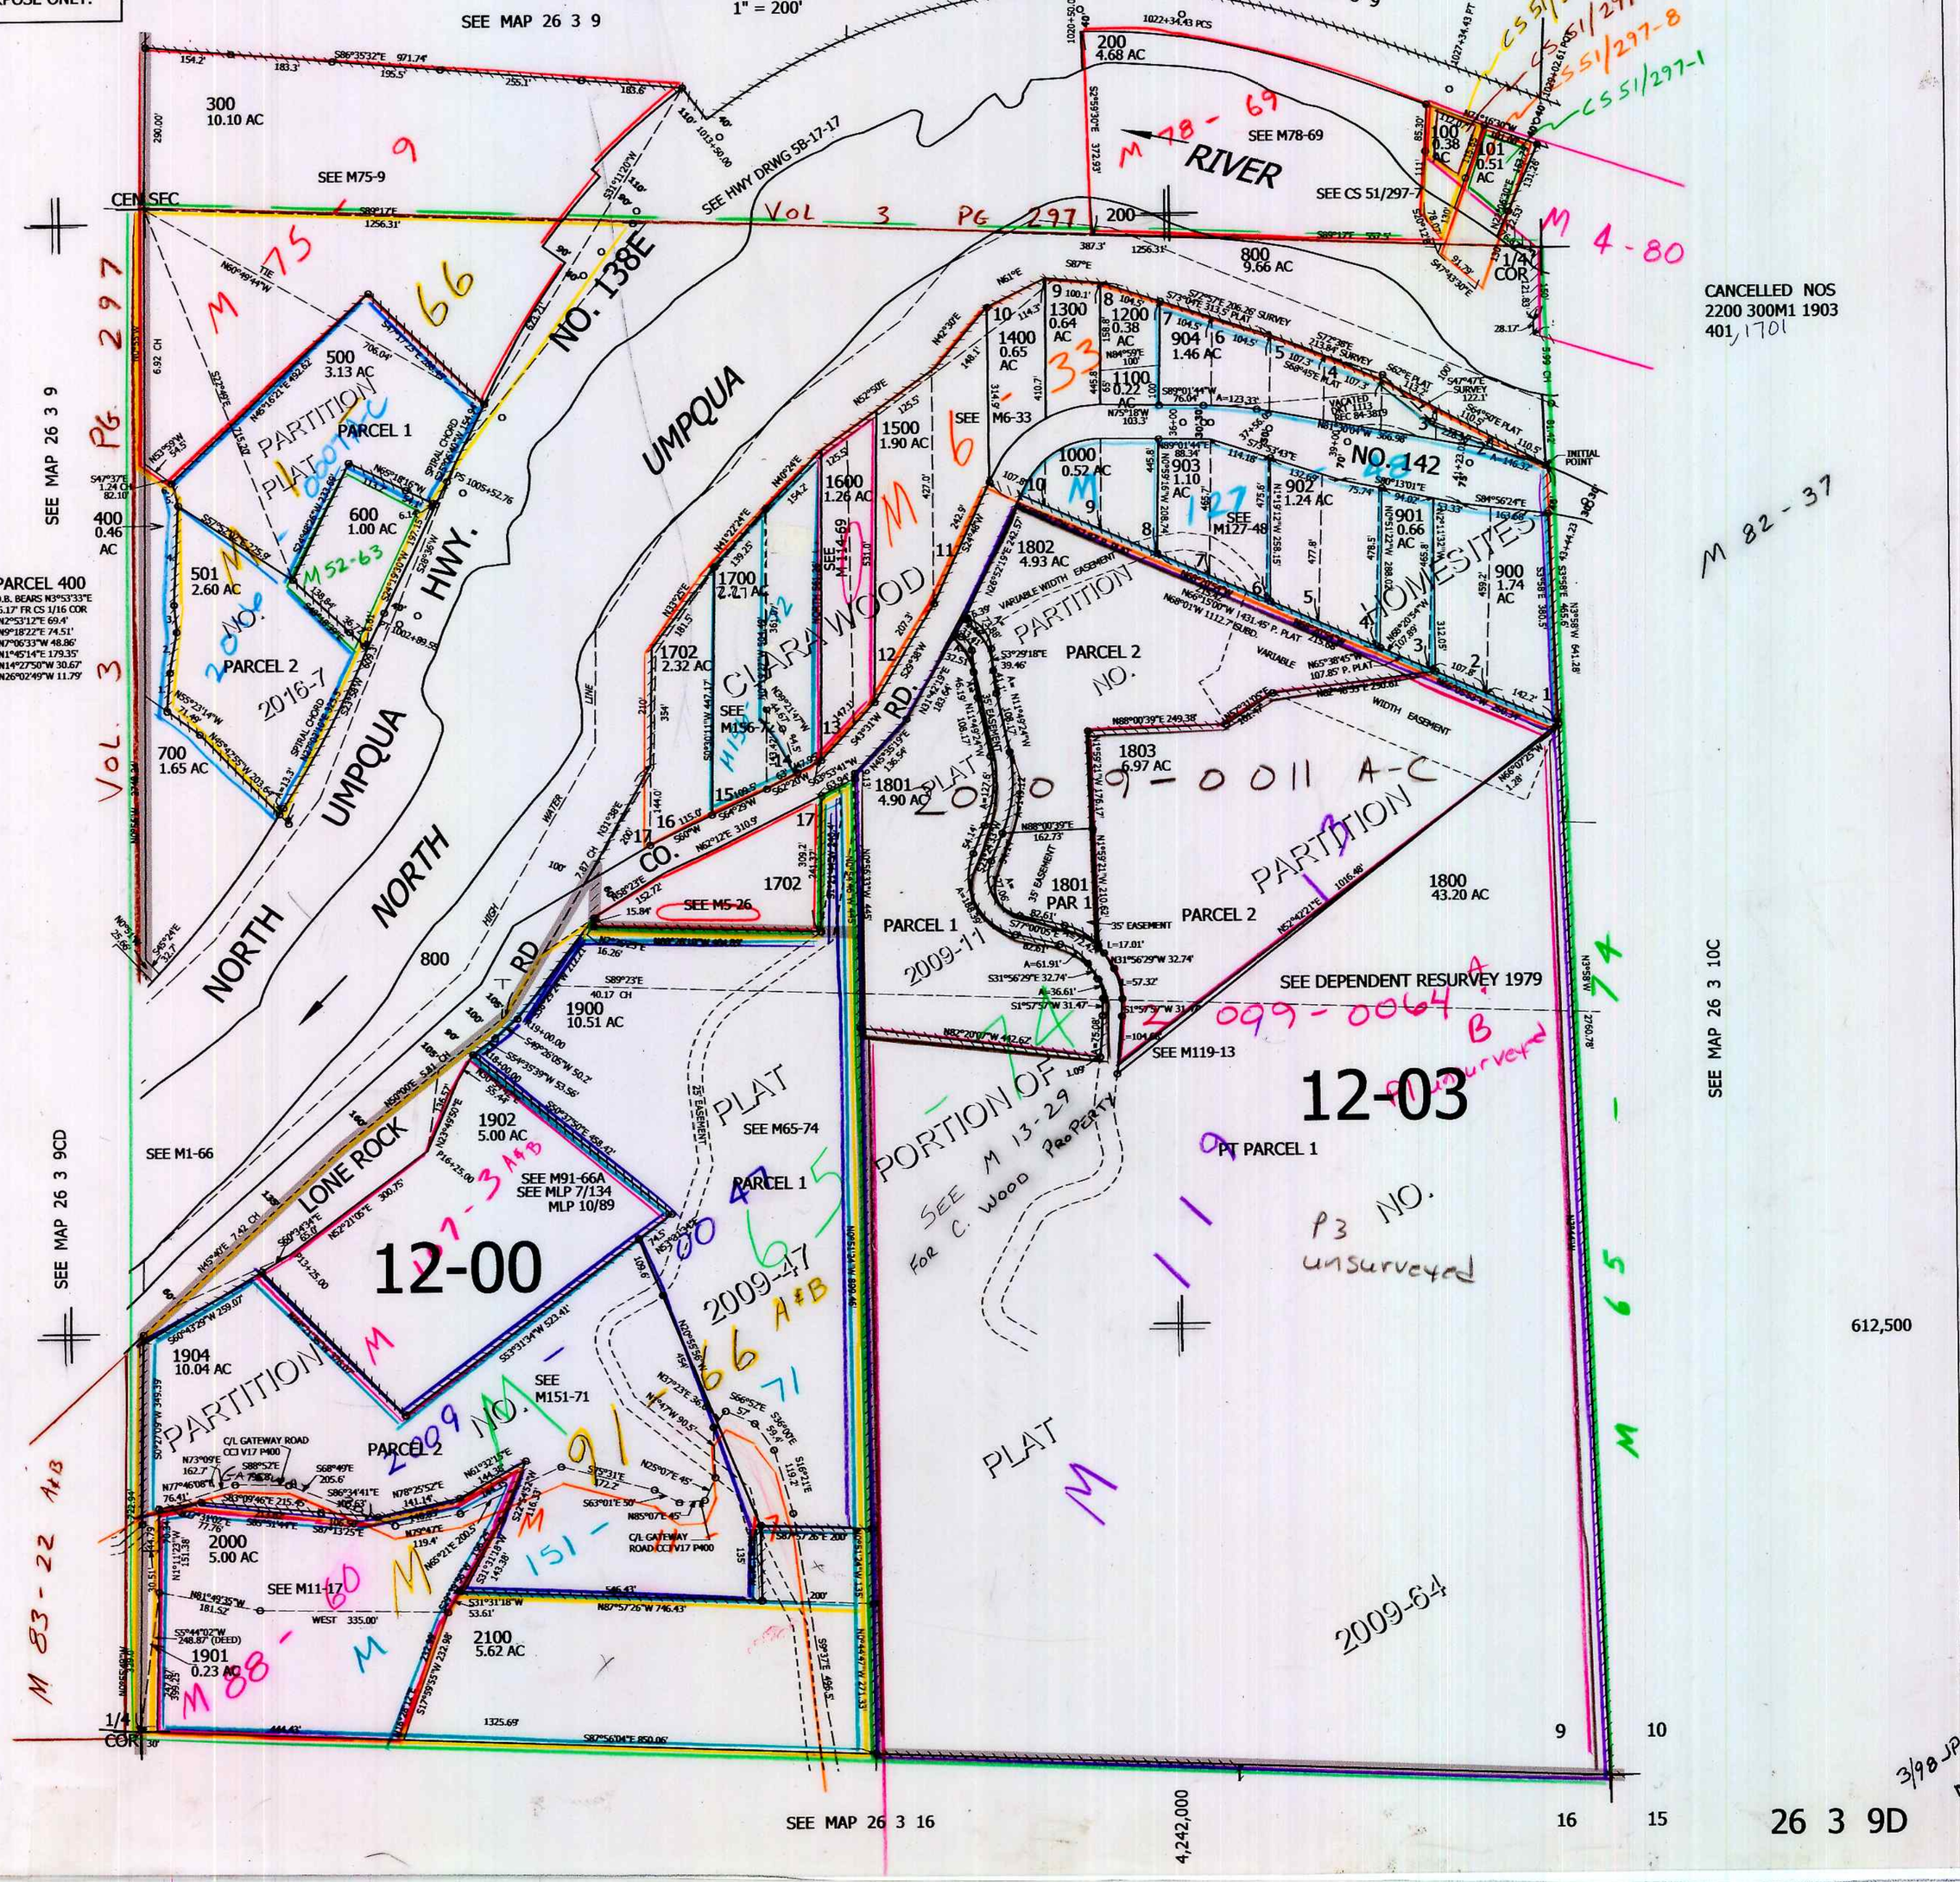

26 3 9D