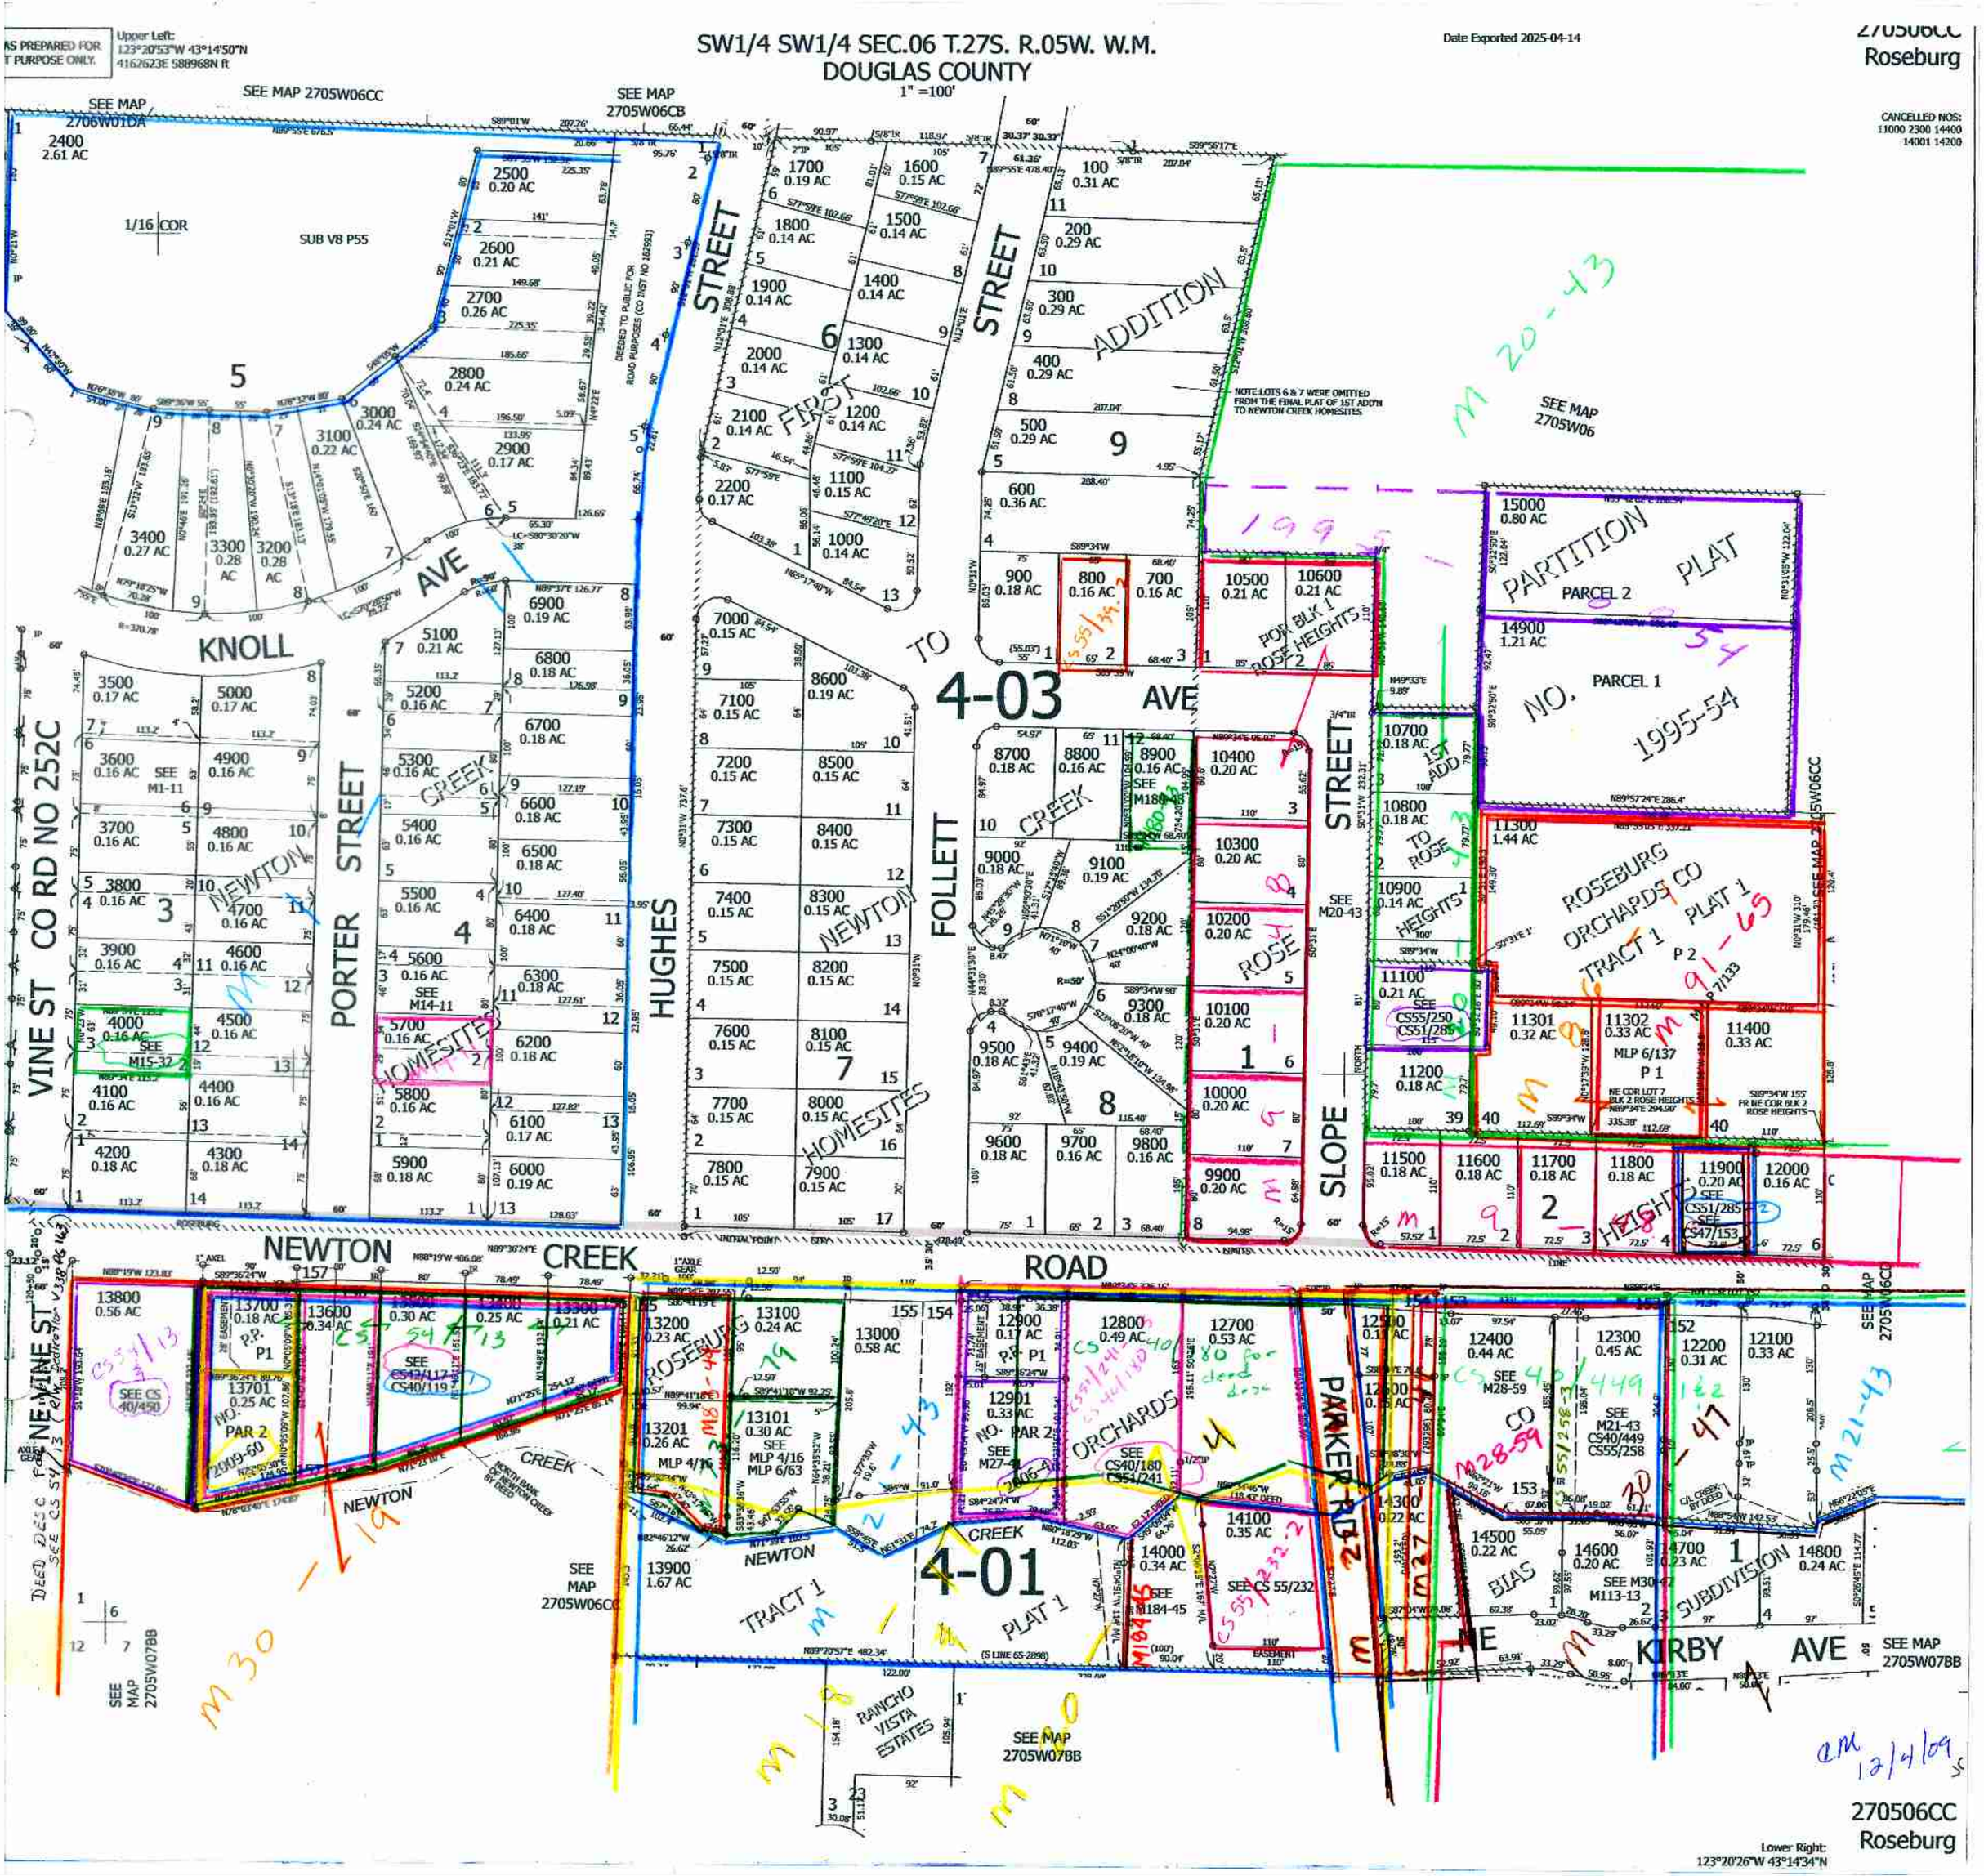
SW1/4 SW1/4 SEC.06 T.27S. R.05W. W.M.
DOUGLAS COUNTY
1" =100'
Date Exported 2025-04-14
270506CC
Roseburg
CANCELLED NOS:
11000 2300 14400
14001 14200
Upper Left:
123°20'53"W 43°14'50"N
4162623E 588968N ft
SEE MAP 2705W06CC
SEE MAP 2706W01DA
SEE MAP 2705W06CB
SEE MAP 2705W06
SEE MAP 2705W06CC
SEE MAP 2705W07BB
1/16 COR
SUB V8 P55
DEEDED TO PUBLIC FOR ROAD PURPOSES (CO 2ND NO 162593)
NOTE:LOTS 6 & 7 WERE OMITTED FROM THE FINAL PLAT OF 1ST ADD'N TO NEWTON CREEK HOMESITES
FIRST ADDITION TO NEWTON CREEK HOMESITES
VINE ST CO RD NO 252C
PORTER STREET
HUGHES STREET
FOLLETT STREET
PARKER RDZ
KNOLL AVE
NEWTON CREEK HOMESITES
NEWTON CREEK ROAD
NEWTON CREEK TRACT 1
ROSEBURG ORCHARDS CO
ROSE HEIGHTS 1ST ADD
ROSEBURG ORCHARDS CO TRACT 1 PLAT 1
PARTITION PLAT NO. 1995-54
PARCEL 1
PARCEL 2
POR BLK 1 ROSE HEIGHTS
SLOPE
HEIGHTS
BIAS
KIRBY AVE
RANCHO VISTA ESTATES
4-03
4-01
M 20-43
M 21-43
M 30-43
270506CC
Roseburg
Lower Right:
123°20'26"W 43°14'34"N