THIS MAP WAS PREPARED FOR ASSESSMENT PURPOSE ONLY.

# SW1/4 SEC.24 T.27S. R.5W. W.M.
## DOUGLAS COUNTY

1" = 200'

REVISED ON 2-4-22

27 5 24C

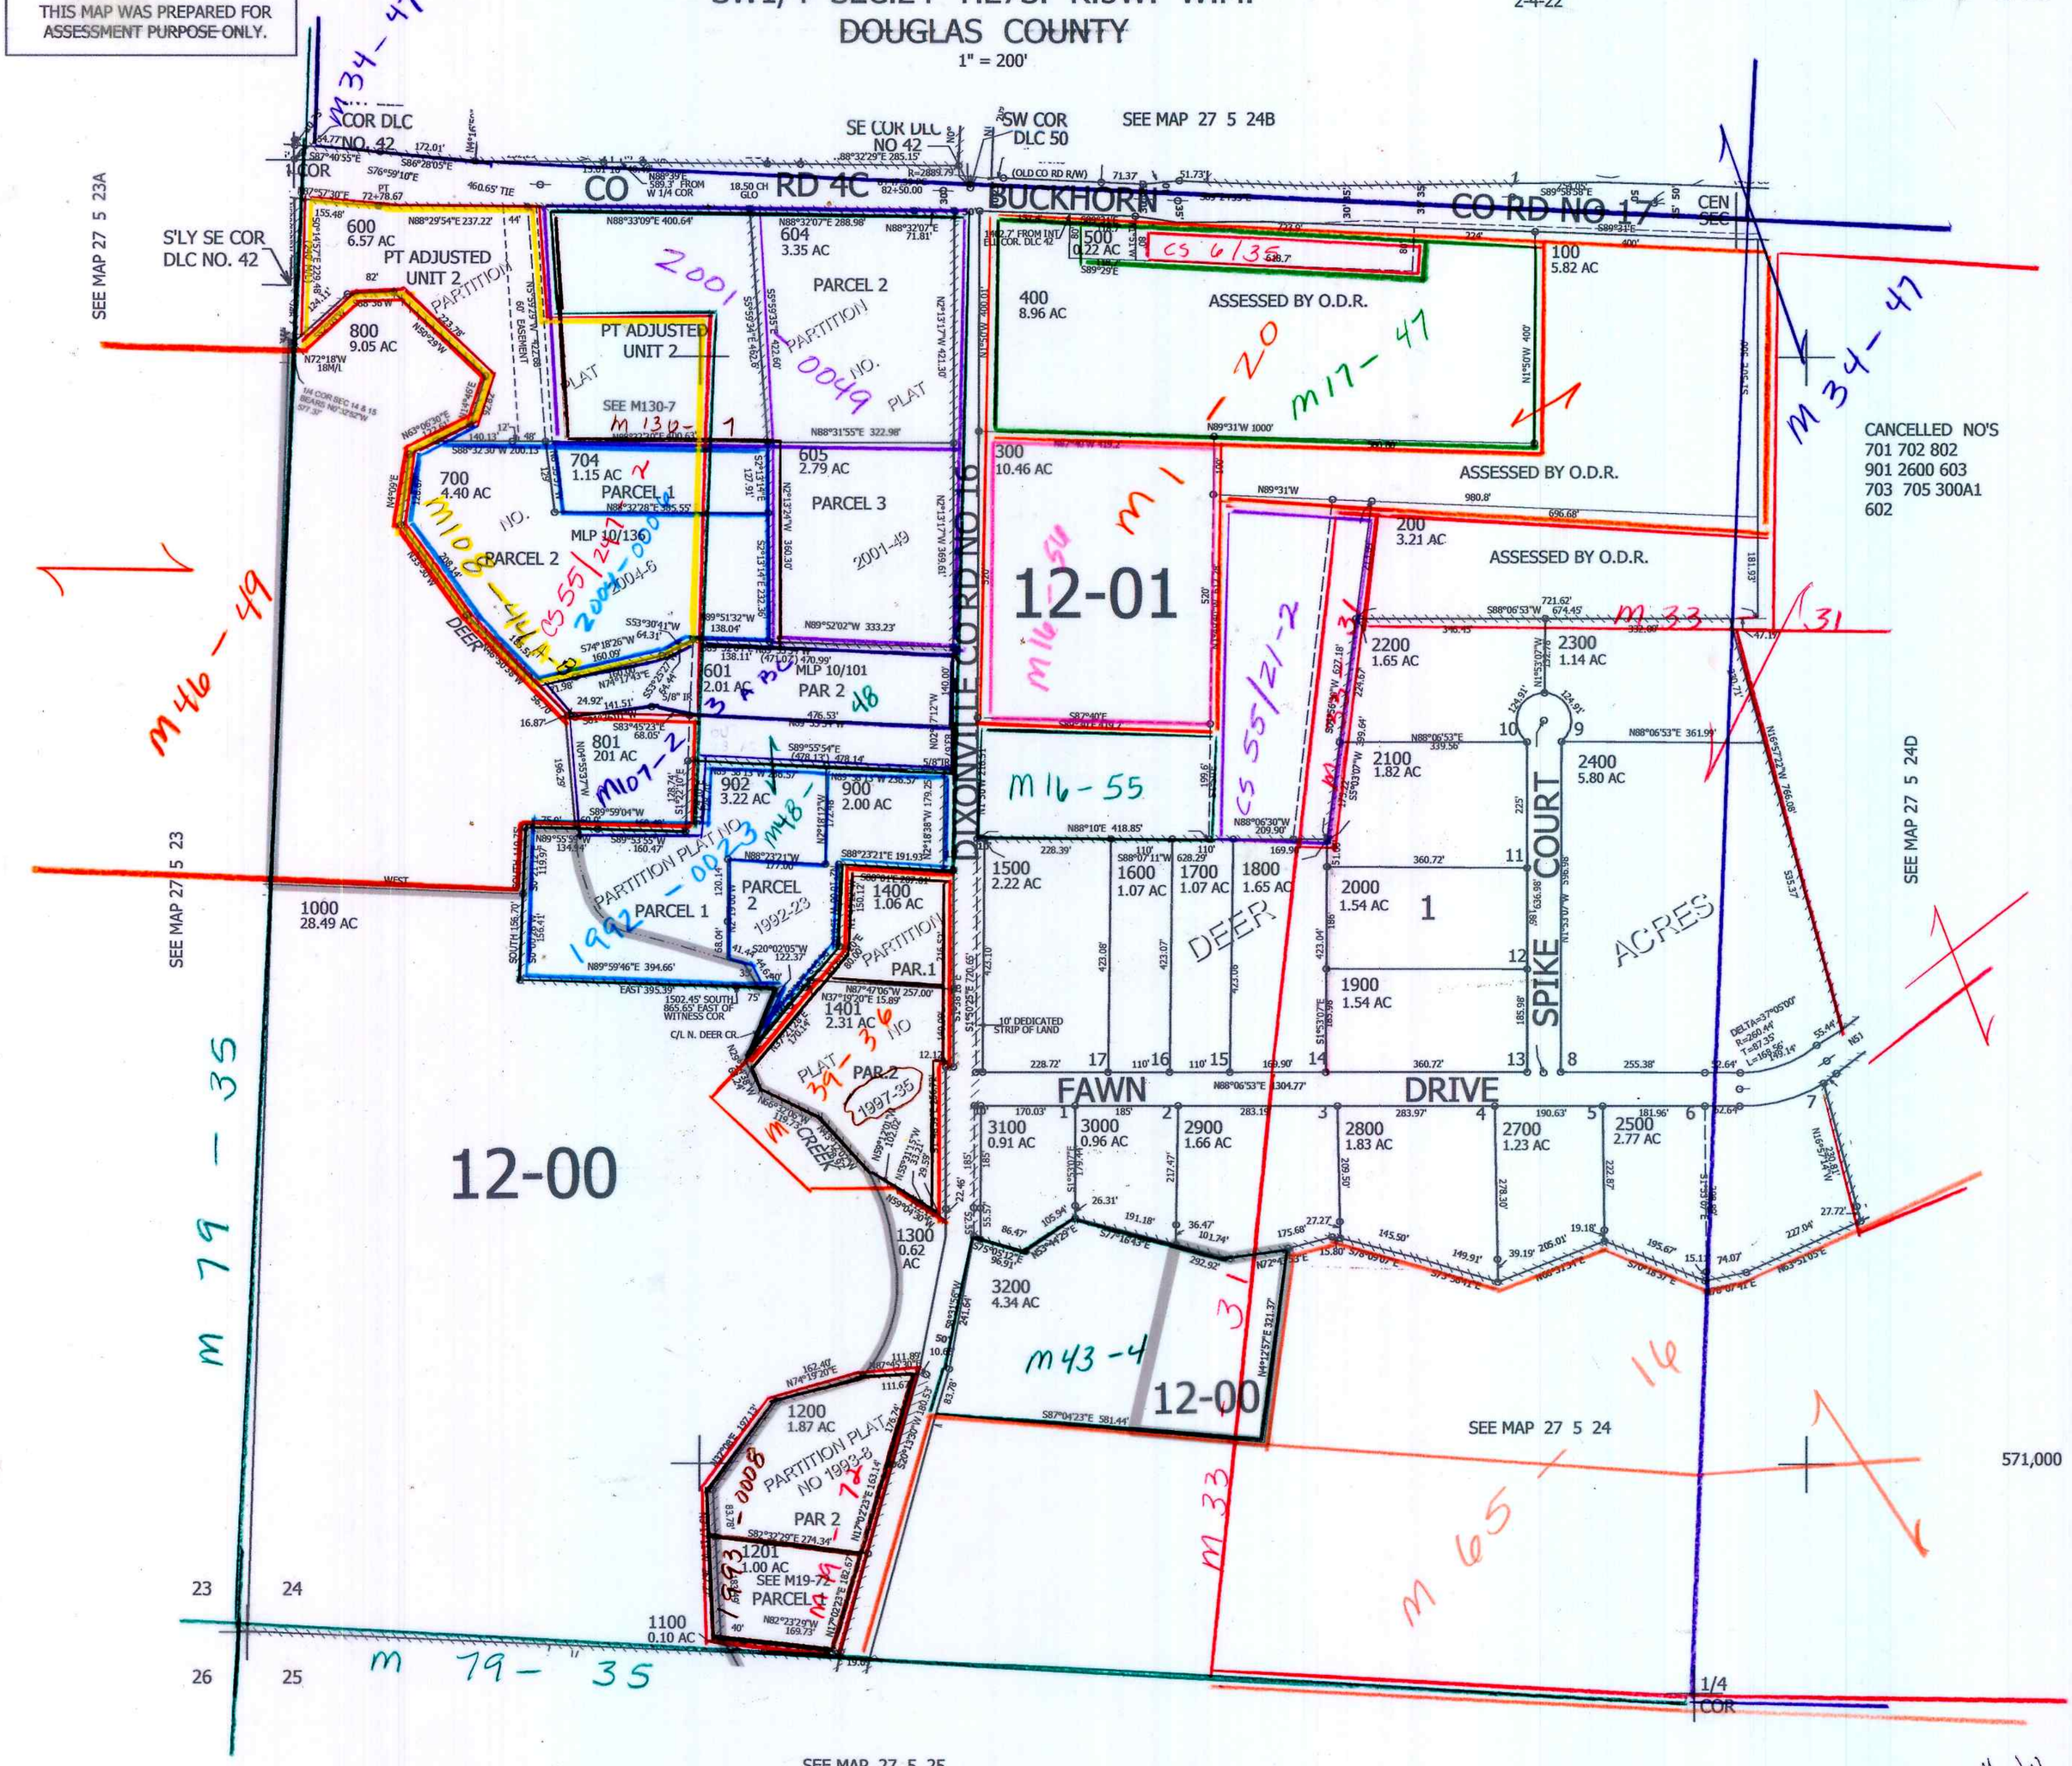


27 5 24C