THIS MAP WAS PREPARED FOR ASSESSMENT PURPOSE ONLY.

SE1/4 SE1/4 SEC.10 T.28S. R.6W. W.M.
DOUGLAS COUNTY
1" = 100'

REVISED ON 3-8-21

28 6 10DD

CANCELLED NO'S
798 799 2304
2305 2306 2302
902 3801 2403

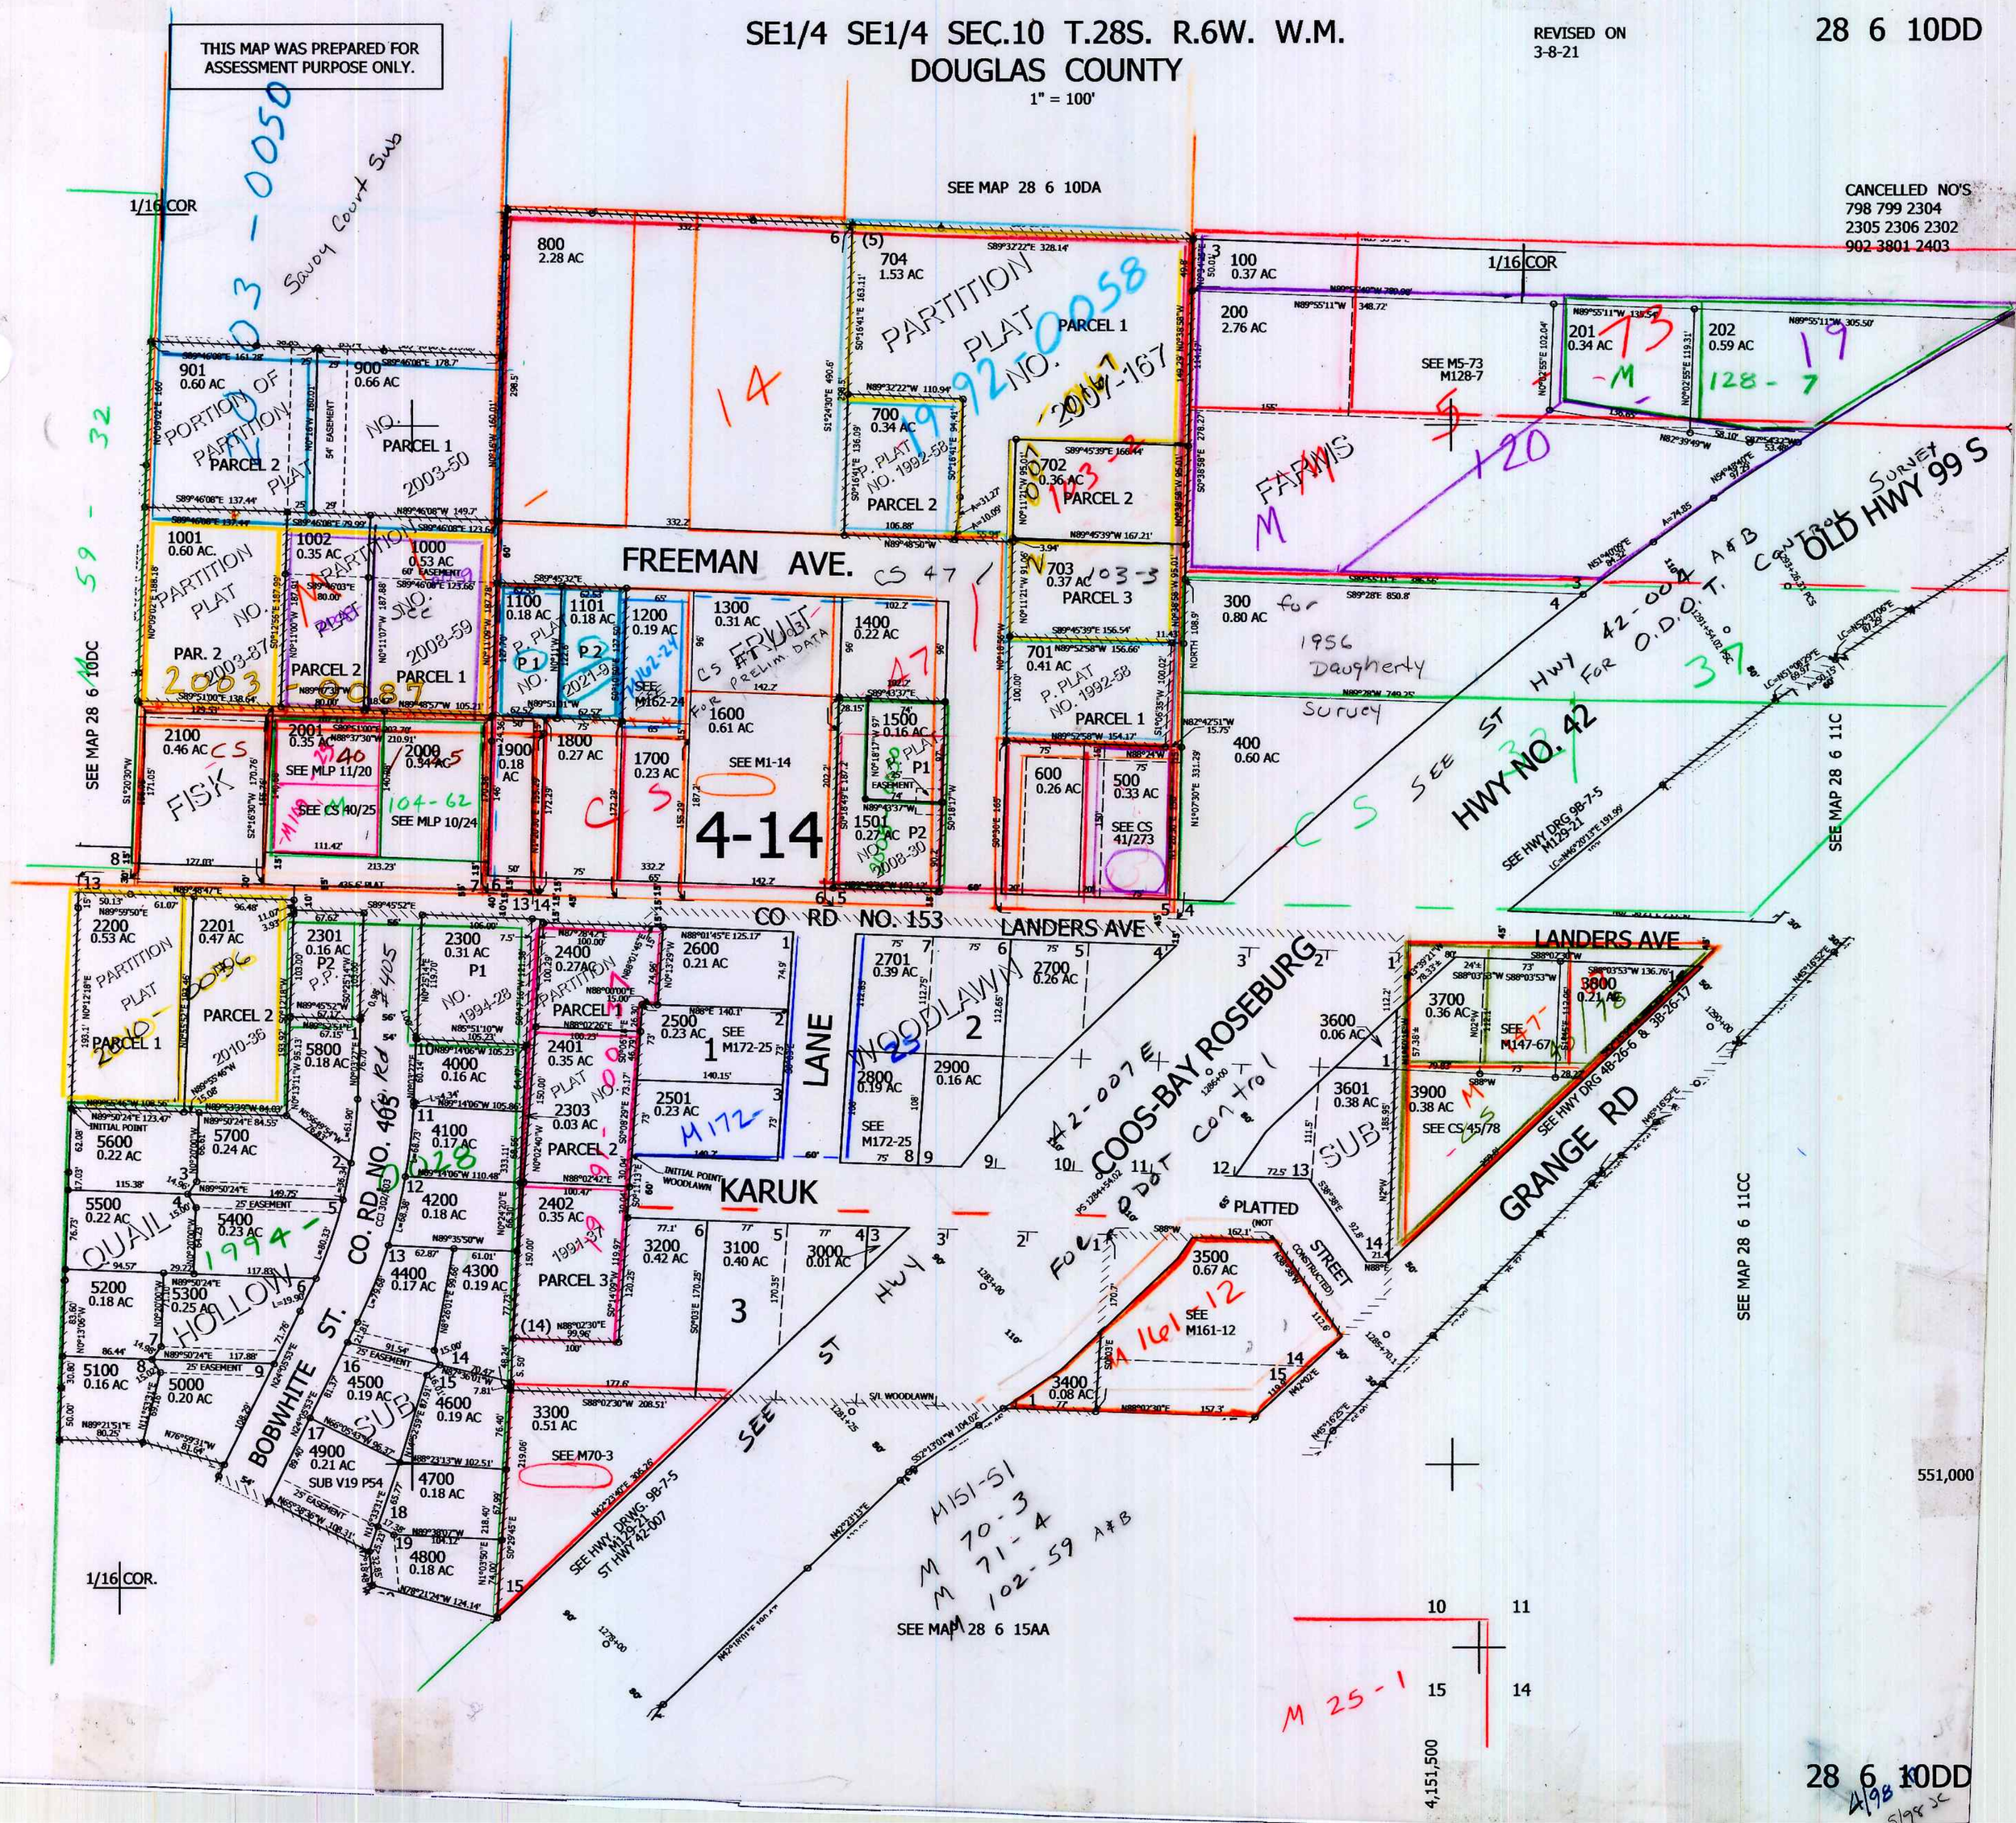
SEE MAP 28 6 10DA
SEE MAP 28 6 10DC
SEE MAP 28 6 11C
SEE MAP 28 6 11CC
SEE MAP 28 6 15AA
1/16 COR
FREEMAN AVE.
CO RD NO. 153
LANDERS AVE
CO. RD. NO. 405
KARUK
GRANGE RD
COOS-BAY ROSEBURG
OLD HWY 99 S
HWY NO. 42
ST HWY 42-007 A & B
SEE ST HWY 42-007 FOR O.D.O.T. CONTROL
PARTITION PLAT NO. 1992-58
PARTITION PLAT NO. 2007-167
PARTITION PLAT NO. 2003-50
PARTITION PLAT NO. 2003-87
PARTITION PLAT NO. 2008-59
PARTITION PLAT NO. 2021-9
PARTITION PLAT NO. 2008-30
PARTITION PLAT NO. 1994-28
PARTITION PLAT NO. 2010-36
PARTITION PLAT NO. 2010-096
PARTITION PLAT NO. 1994-1
PARTITION PLAT NO. 1991-97
