THIS MAP WAS PREPARED FOR ASSESSMENT PURPOSE ONLY.

SW1/4 SW1/4 SEC.22 T.28S. R.6W. W.M.
DOUGLAS COUNTY

1" = 100'

SEE MAP 28 6 22CB

REVISED ON 10-19-20

28 6 22CC
WINSTON

CANCELLED NO'S
103 104 6504 6200

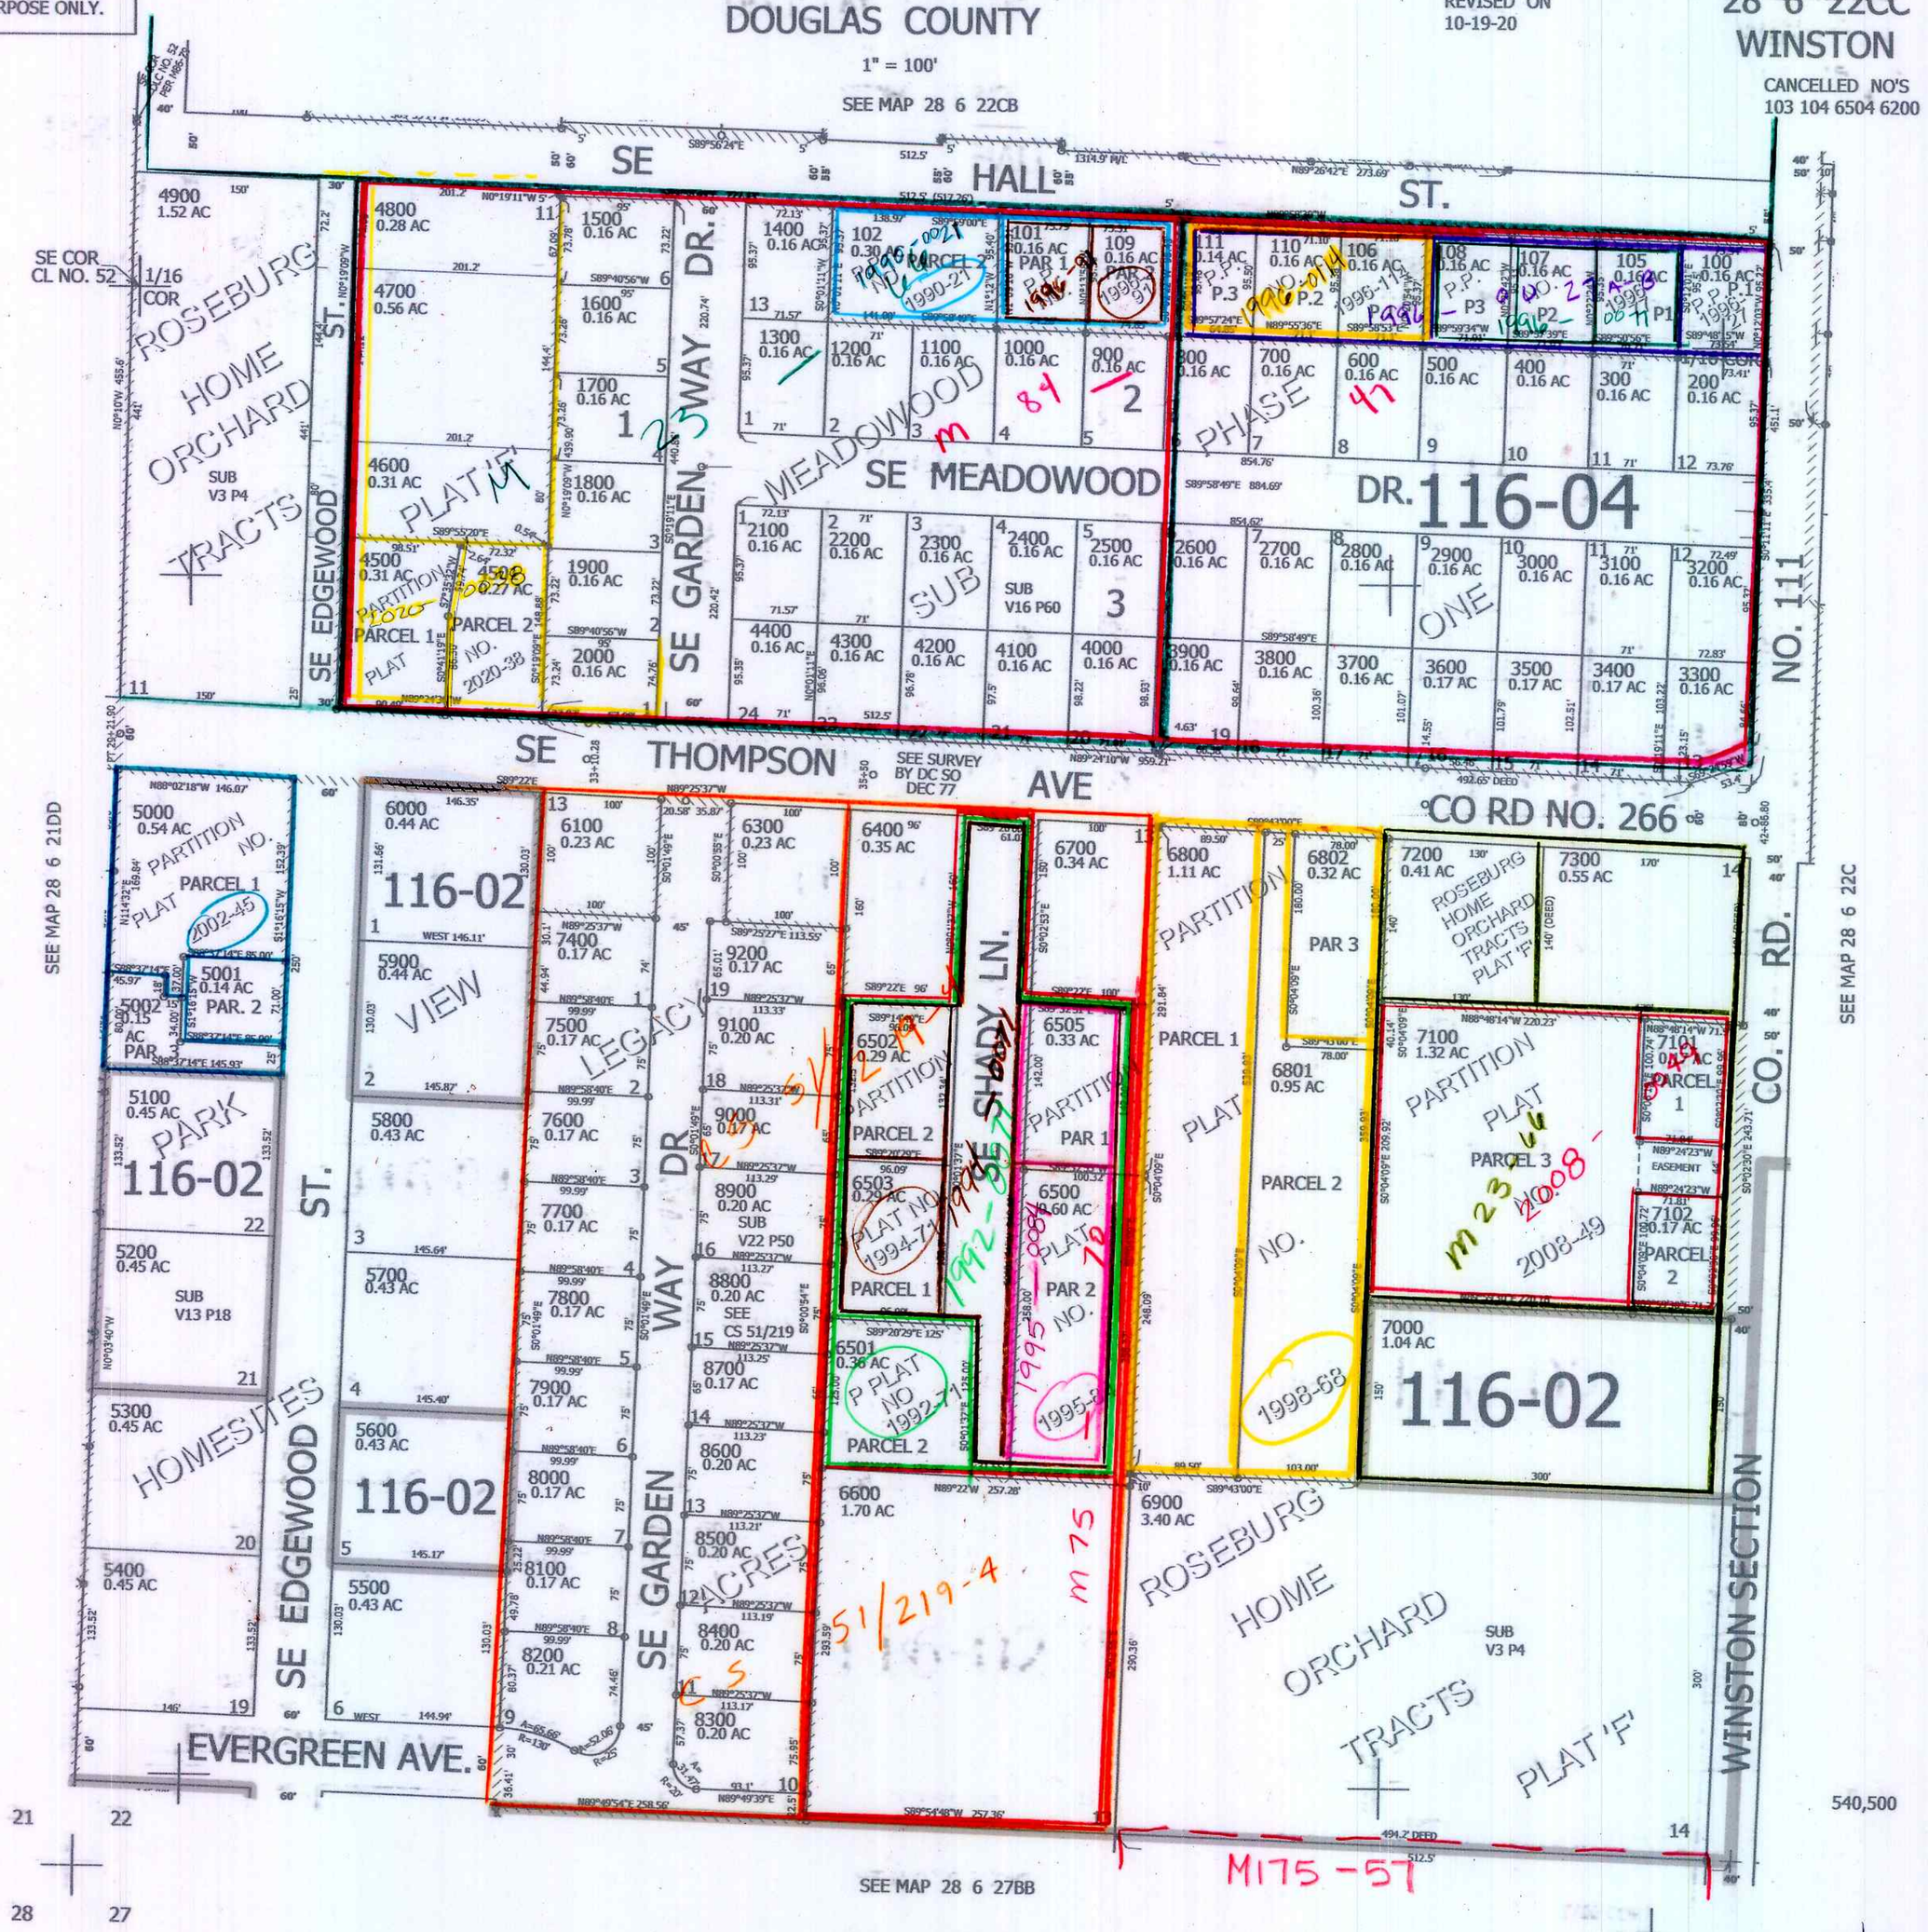
SE HALL ST.
SE THOMPSON AVE
SEE SURVEY BY DC SO DEC 77
CO RD NO. 266
SE EDGEWOOD ST.
SE GARDEN WAY DR.
SE MEADOWOOD DR.
SE LEGACY DR
SE SHADY LN.
SE GARDEN ACRES
EVERGREEN AVE.
CO. RD. NO. 111
WINSTON SECTION
SEE MAP 28 6 21DD
SEE MAP 28 6 22C
SEE MAP 28 6 27BB
SE COR CL NO. 52
1/16 COR
ROSEBURG HOME ORCHARD TRACTS SUB V3 P4
PLAT 'F'
PHASE ONE
116-04
116-02
PARK
HOMESITES
PARTITION PLAT NO. 2002-45
PARTITION PLAT NO. 2008-49
PARTITION PLAT NO. 1994-71
PARTITION PLAT NO. 1992-85
PARTITION PLAT NO. 1995-8
PARTITION PLAT NO. 1998-68
PARTITION PLAT NO. 1996-11
PARTITION PLAT NO. 1990-21
PARTITION PLAT NO. 1990-14
PARTITION PLAT NO. 1990-21
PARTITION PLAT NO. 1990-21
PARTITION PLAT NO. 1990-21