SECTION 9 T.29S. R.7W. W.M.
DOUGLAS COUNTY

1"=400'

REVISED ON 1-8-93

29 7 9
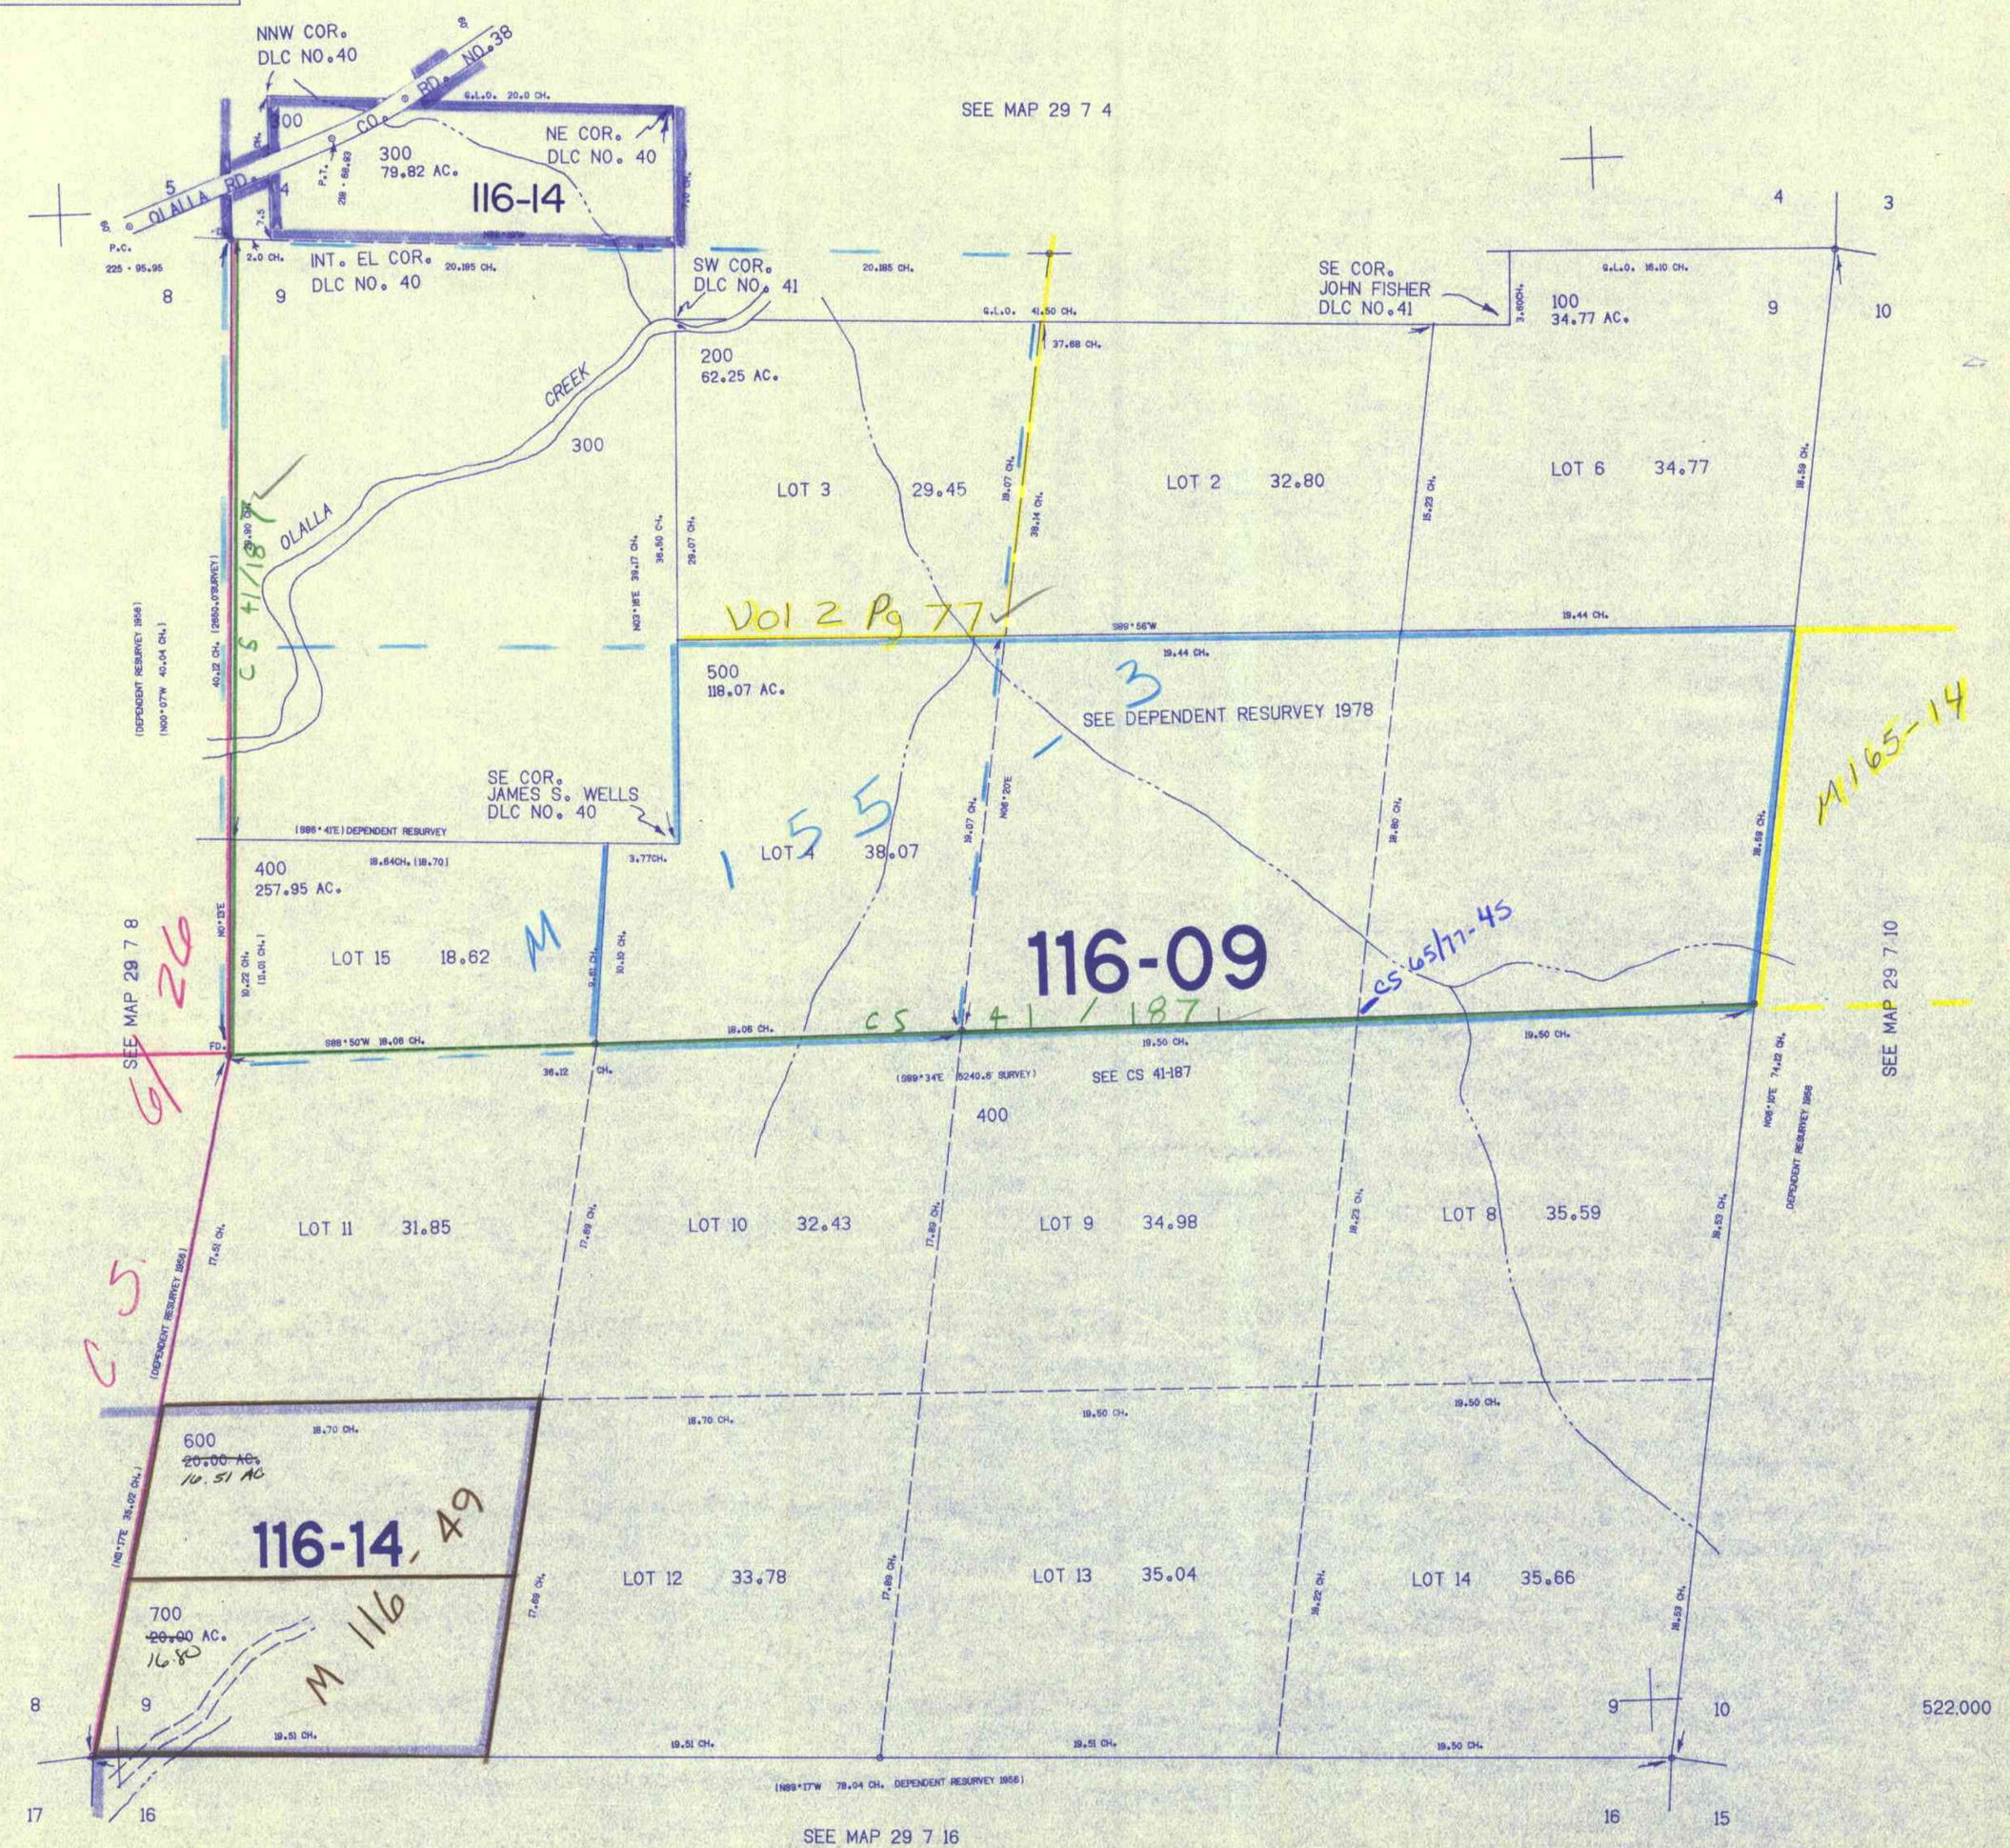
THIS MAP WAS PREPARED FOR ASSESSMENT PURPOSE ONLY.