THIS MAP WAS PREPARED FOR ASSESSMENT PURPOSE ONLY.

SEC.18 T21S. R.4W. W.M.
DOUGLAS COUNTY

1" = 400'

REVISED ON
9-17-97

21 4 18

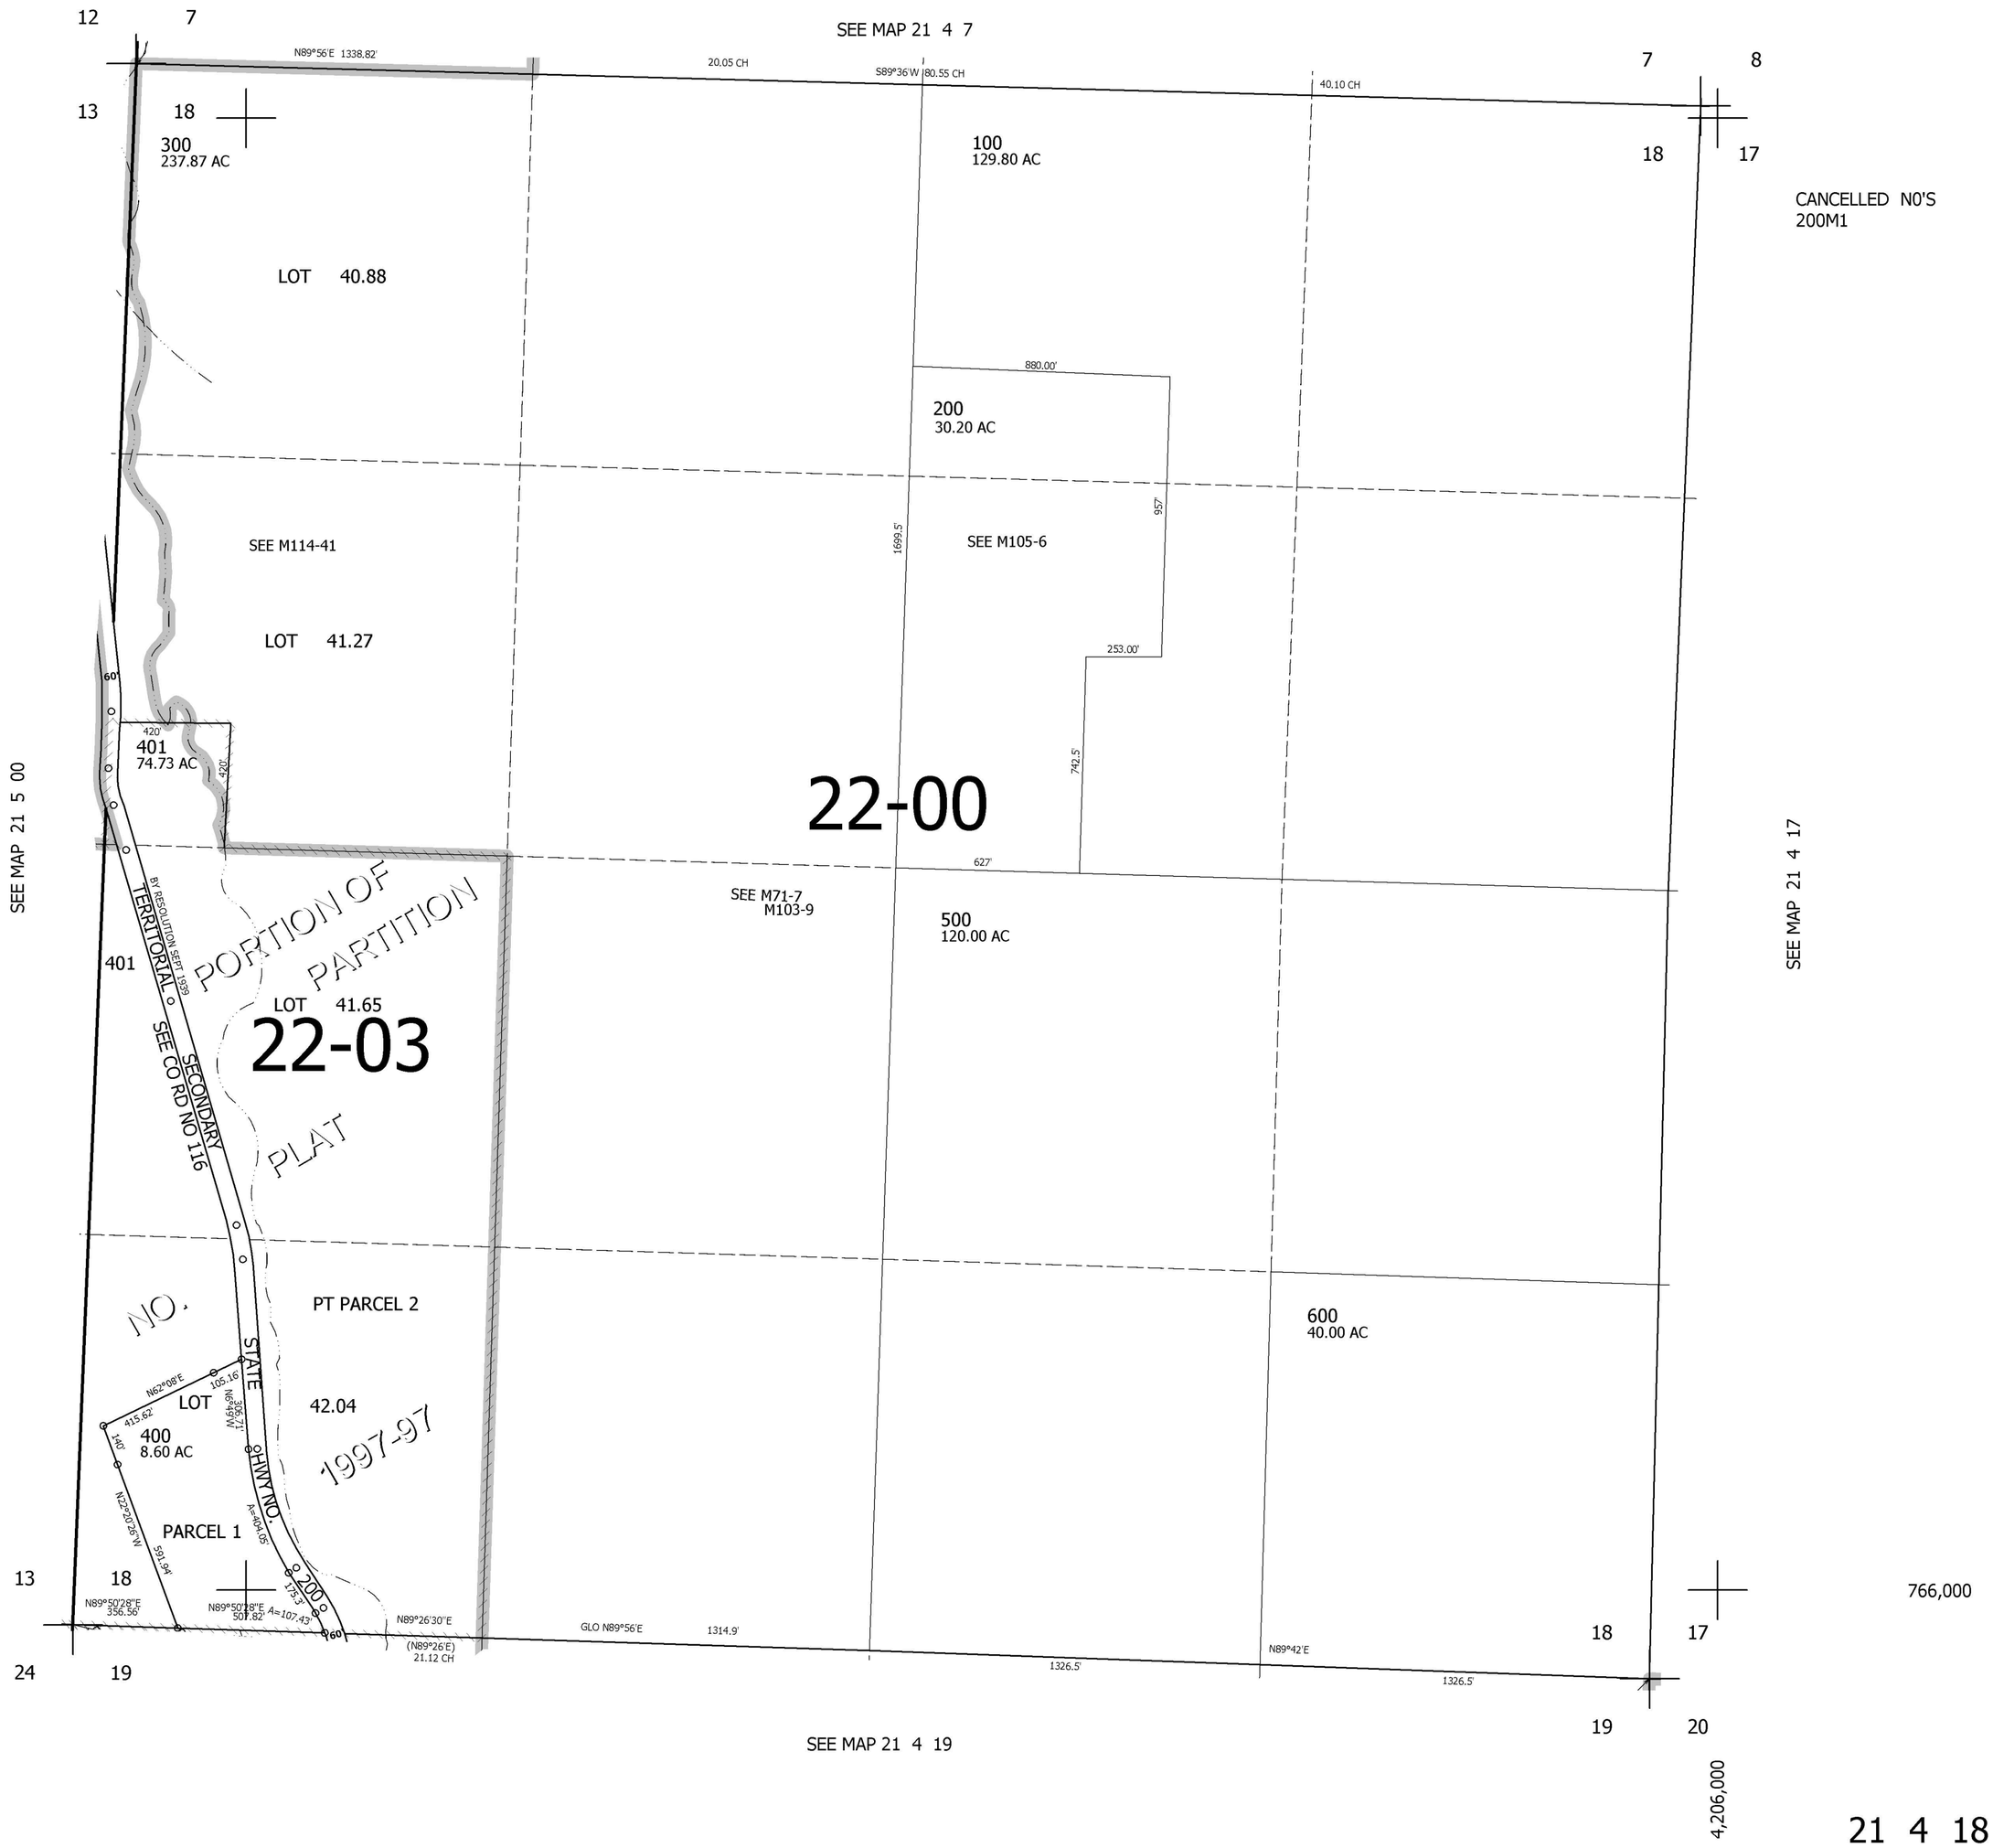

21 4 18