THIS MAP WAS PREPARED FOR ASSESSMENT PURPOSE ONLY.

SEC.29 T21S. R.11W. W.M.
DOUGLAS COUNTY

1" =400'

REVISED ON
10-31-13

21 11 29

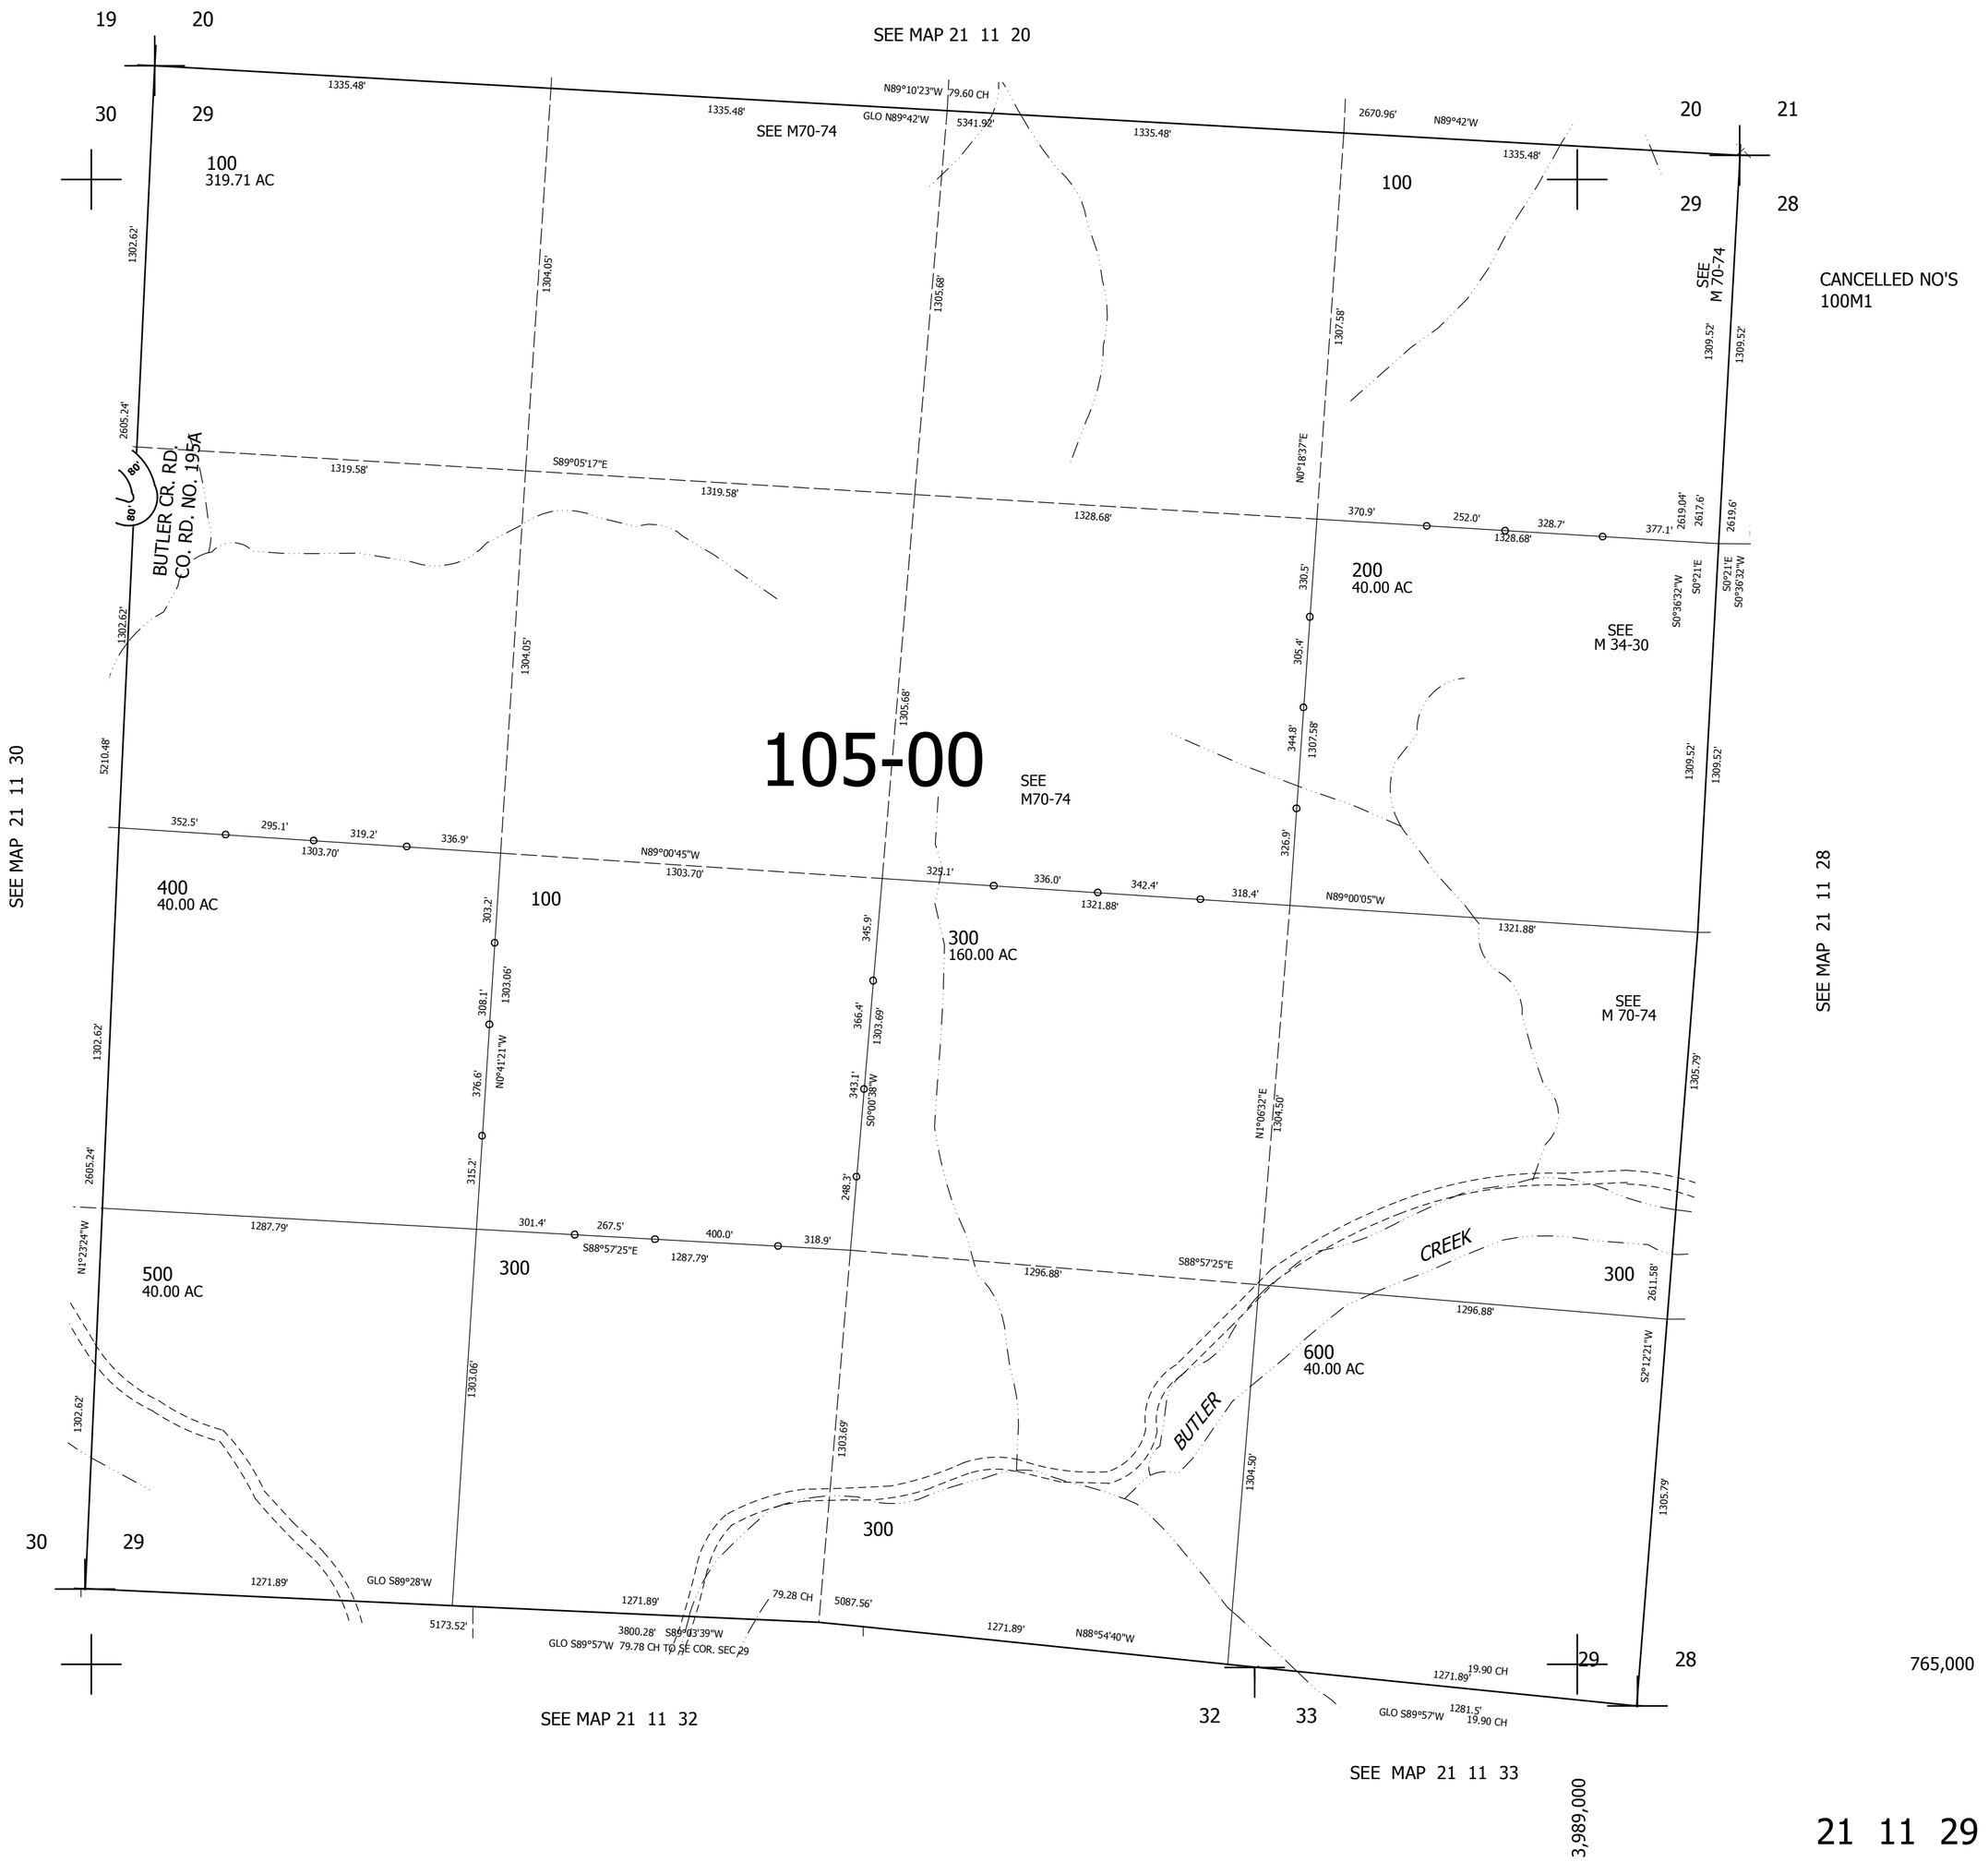

21 11 29