THIS MAP WAS PREPARED FOR ASSESSMENT PURPOSE ONLY.

NW1/4 SE1/4 SEC.17 T.22S. R.5W. W.M.
DOUGLAS COUNTY

1" =100'

REVISED ON 8-2-17

22 5 17DB
DRAIN

CANCELLED NO'S
300 600 900 800A1
500M1 800A2

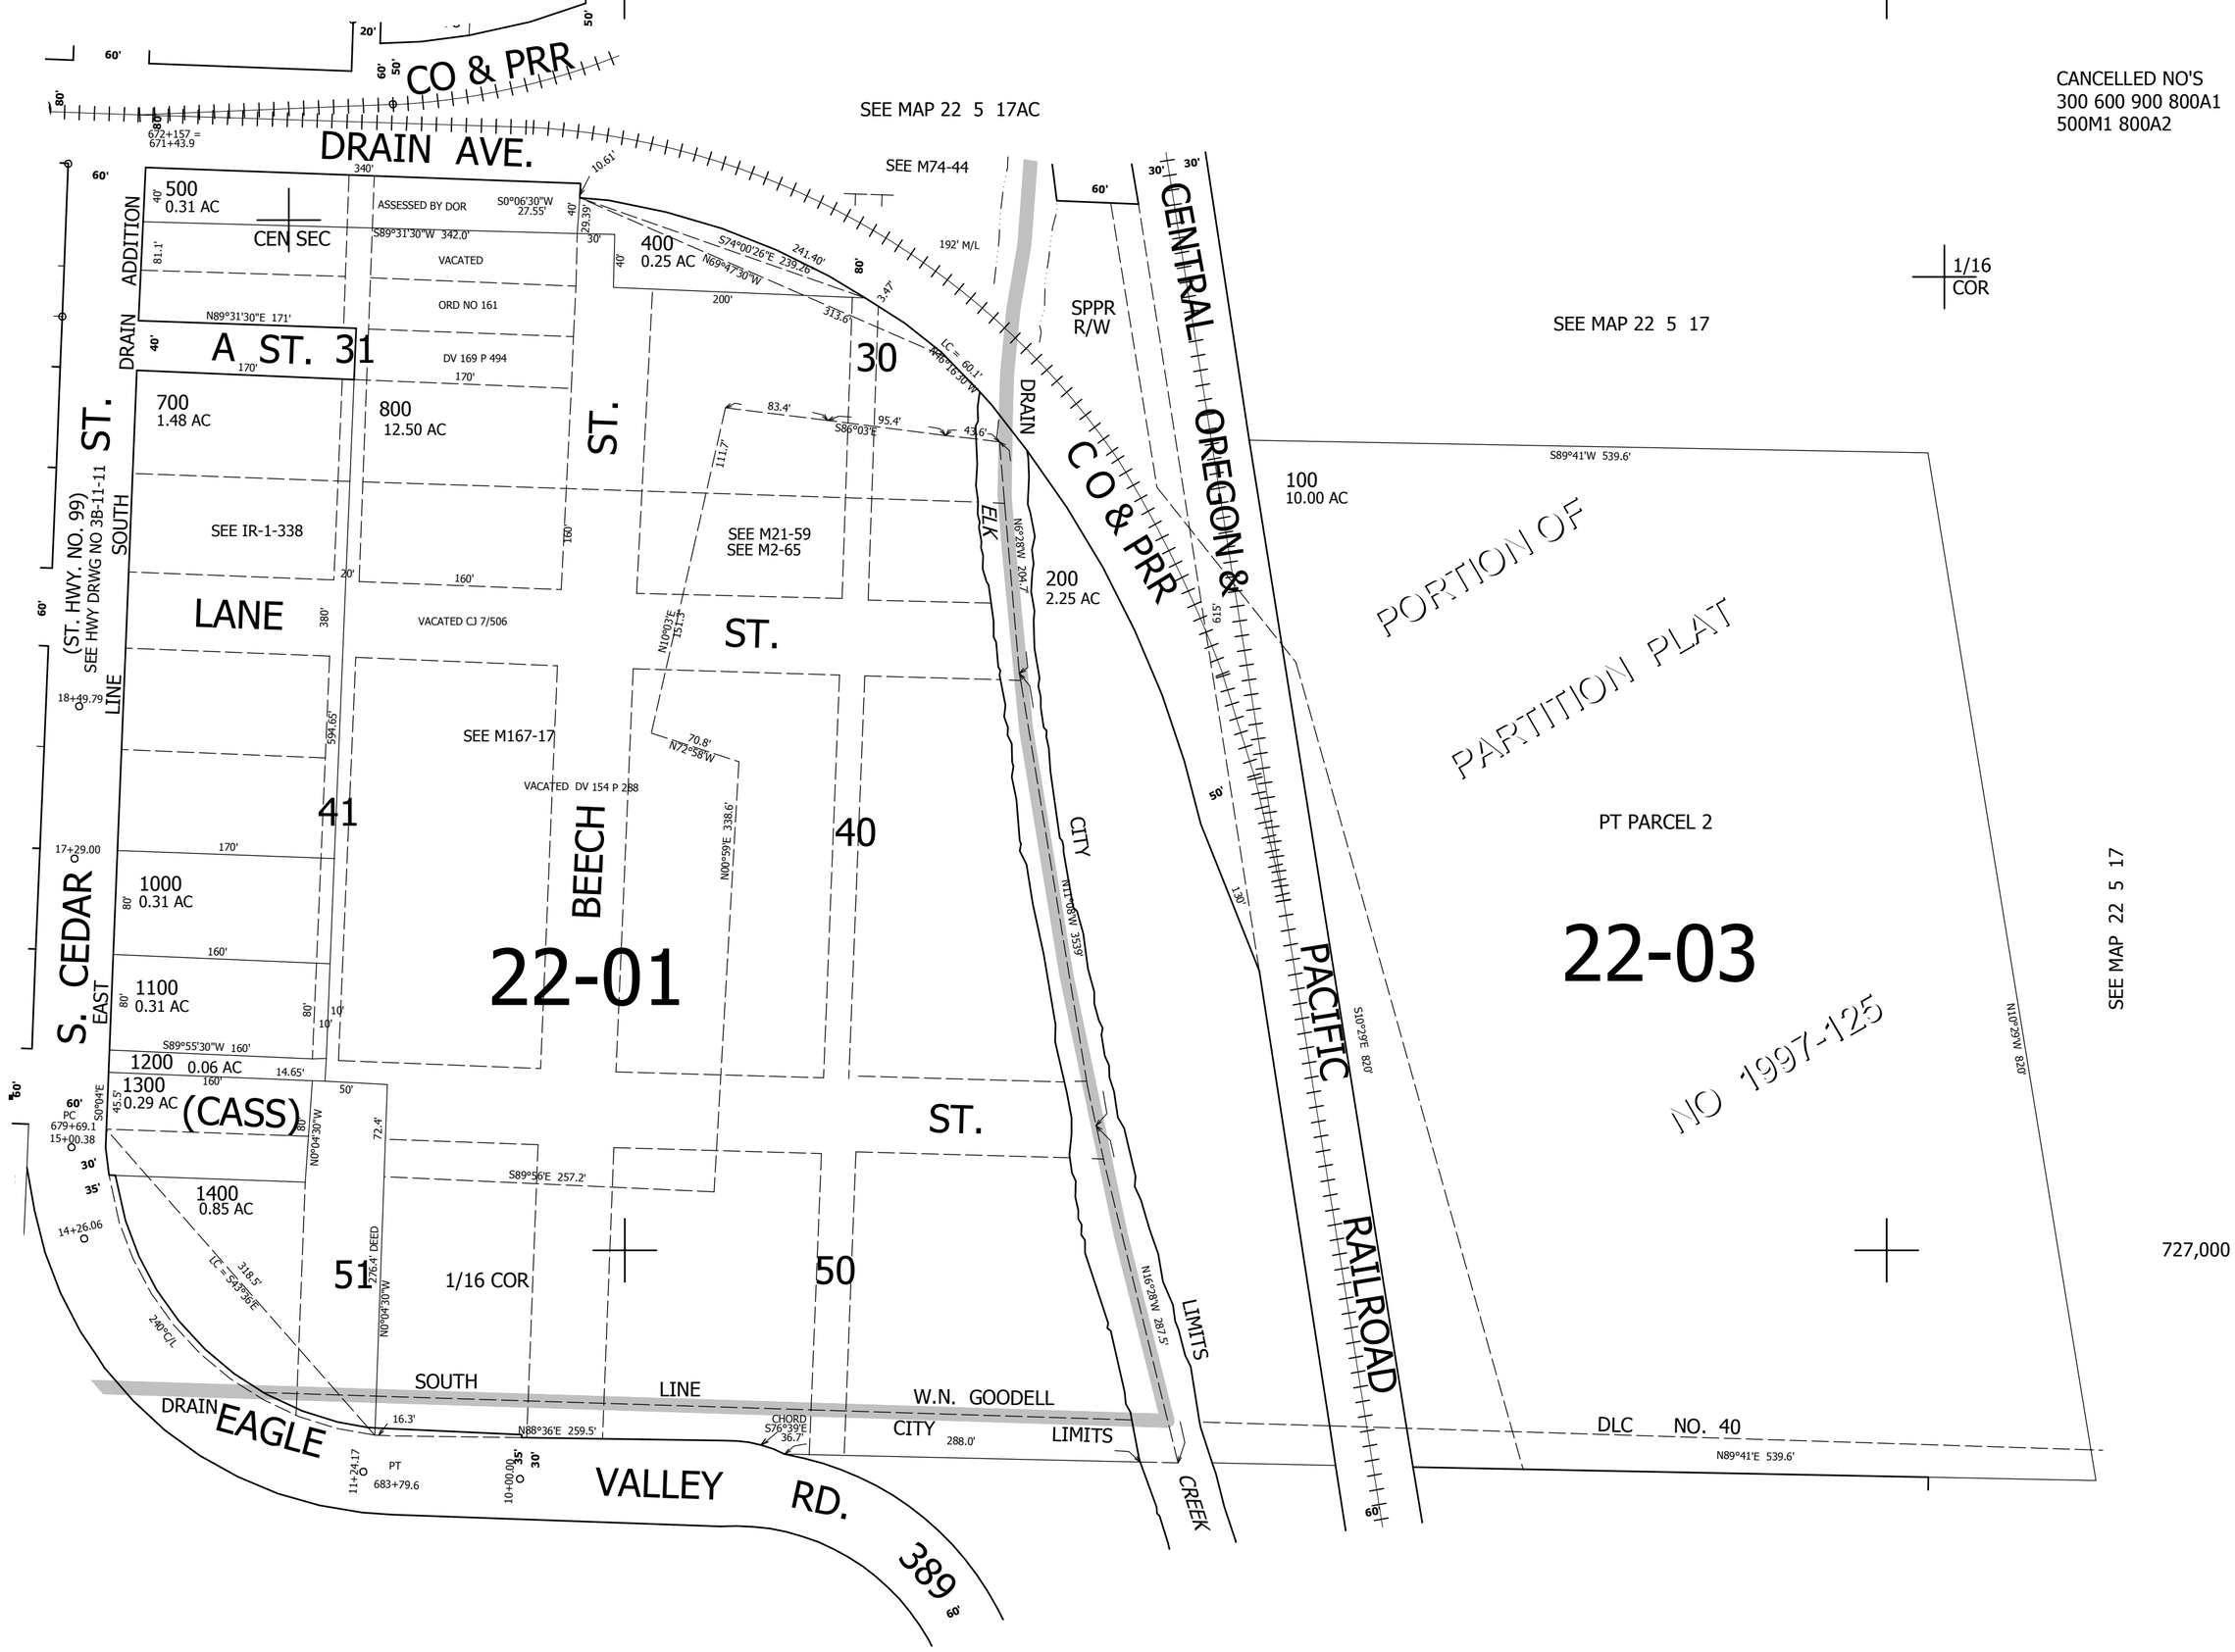

22 5 17DB
DRAIN