THIS MAP WAS PREPARED FOR ASSESSMENT PURPOSE ONLY.

SEC.9 T.22S. R.6W. W.M.
DOUGLAS COUNTY

1" =400'

REVISED ON
8-7-02

22 6 9

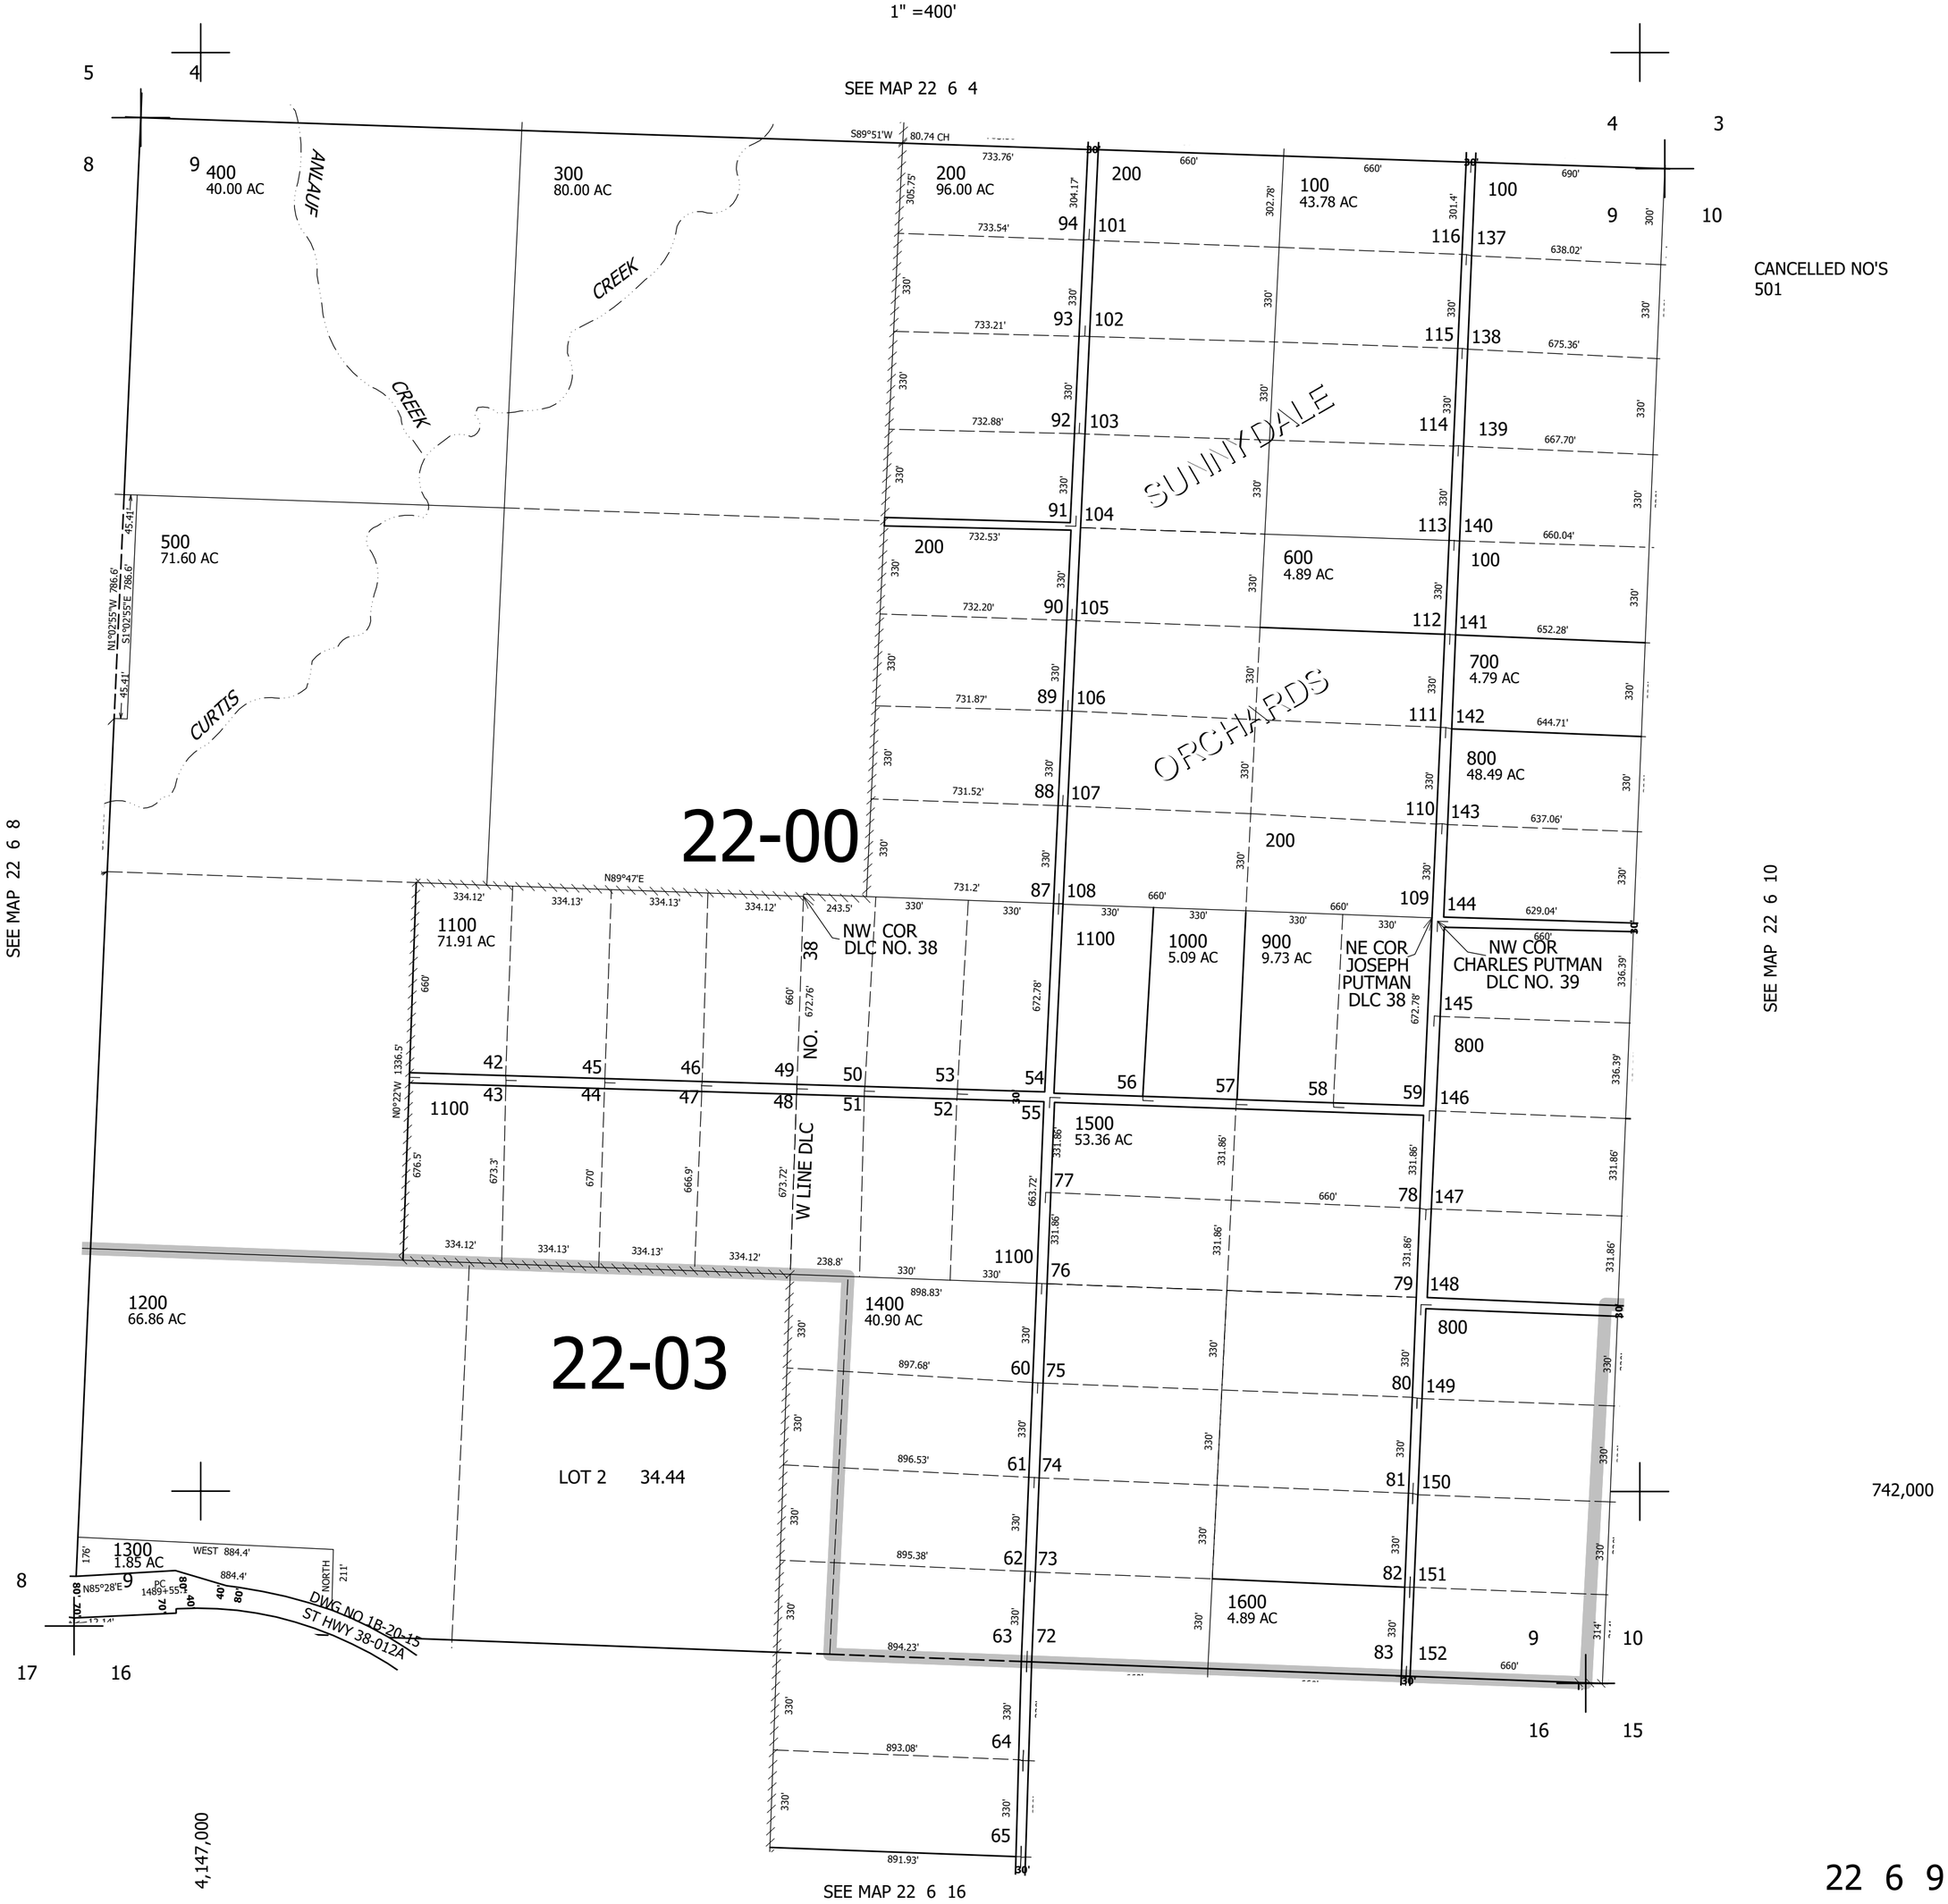

22 6 9