THIS MAP WAS PREPARED FOR ASSESSMENT PURPOSE ONLY.

SEC.15 T.22S. R.7W. W.M.
DOUGLAS COUNTY

1" =400'

REVISED ON 7-11-94

22 7 15

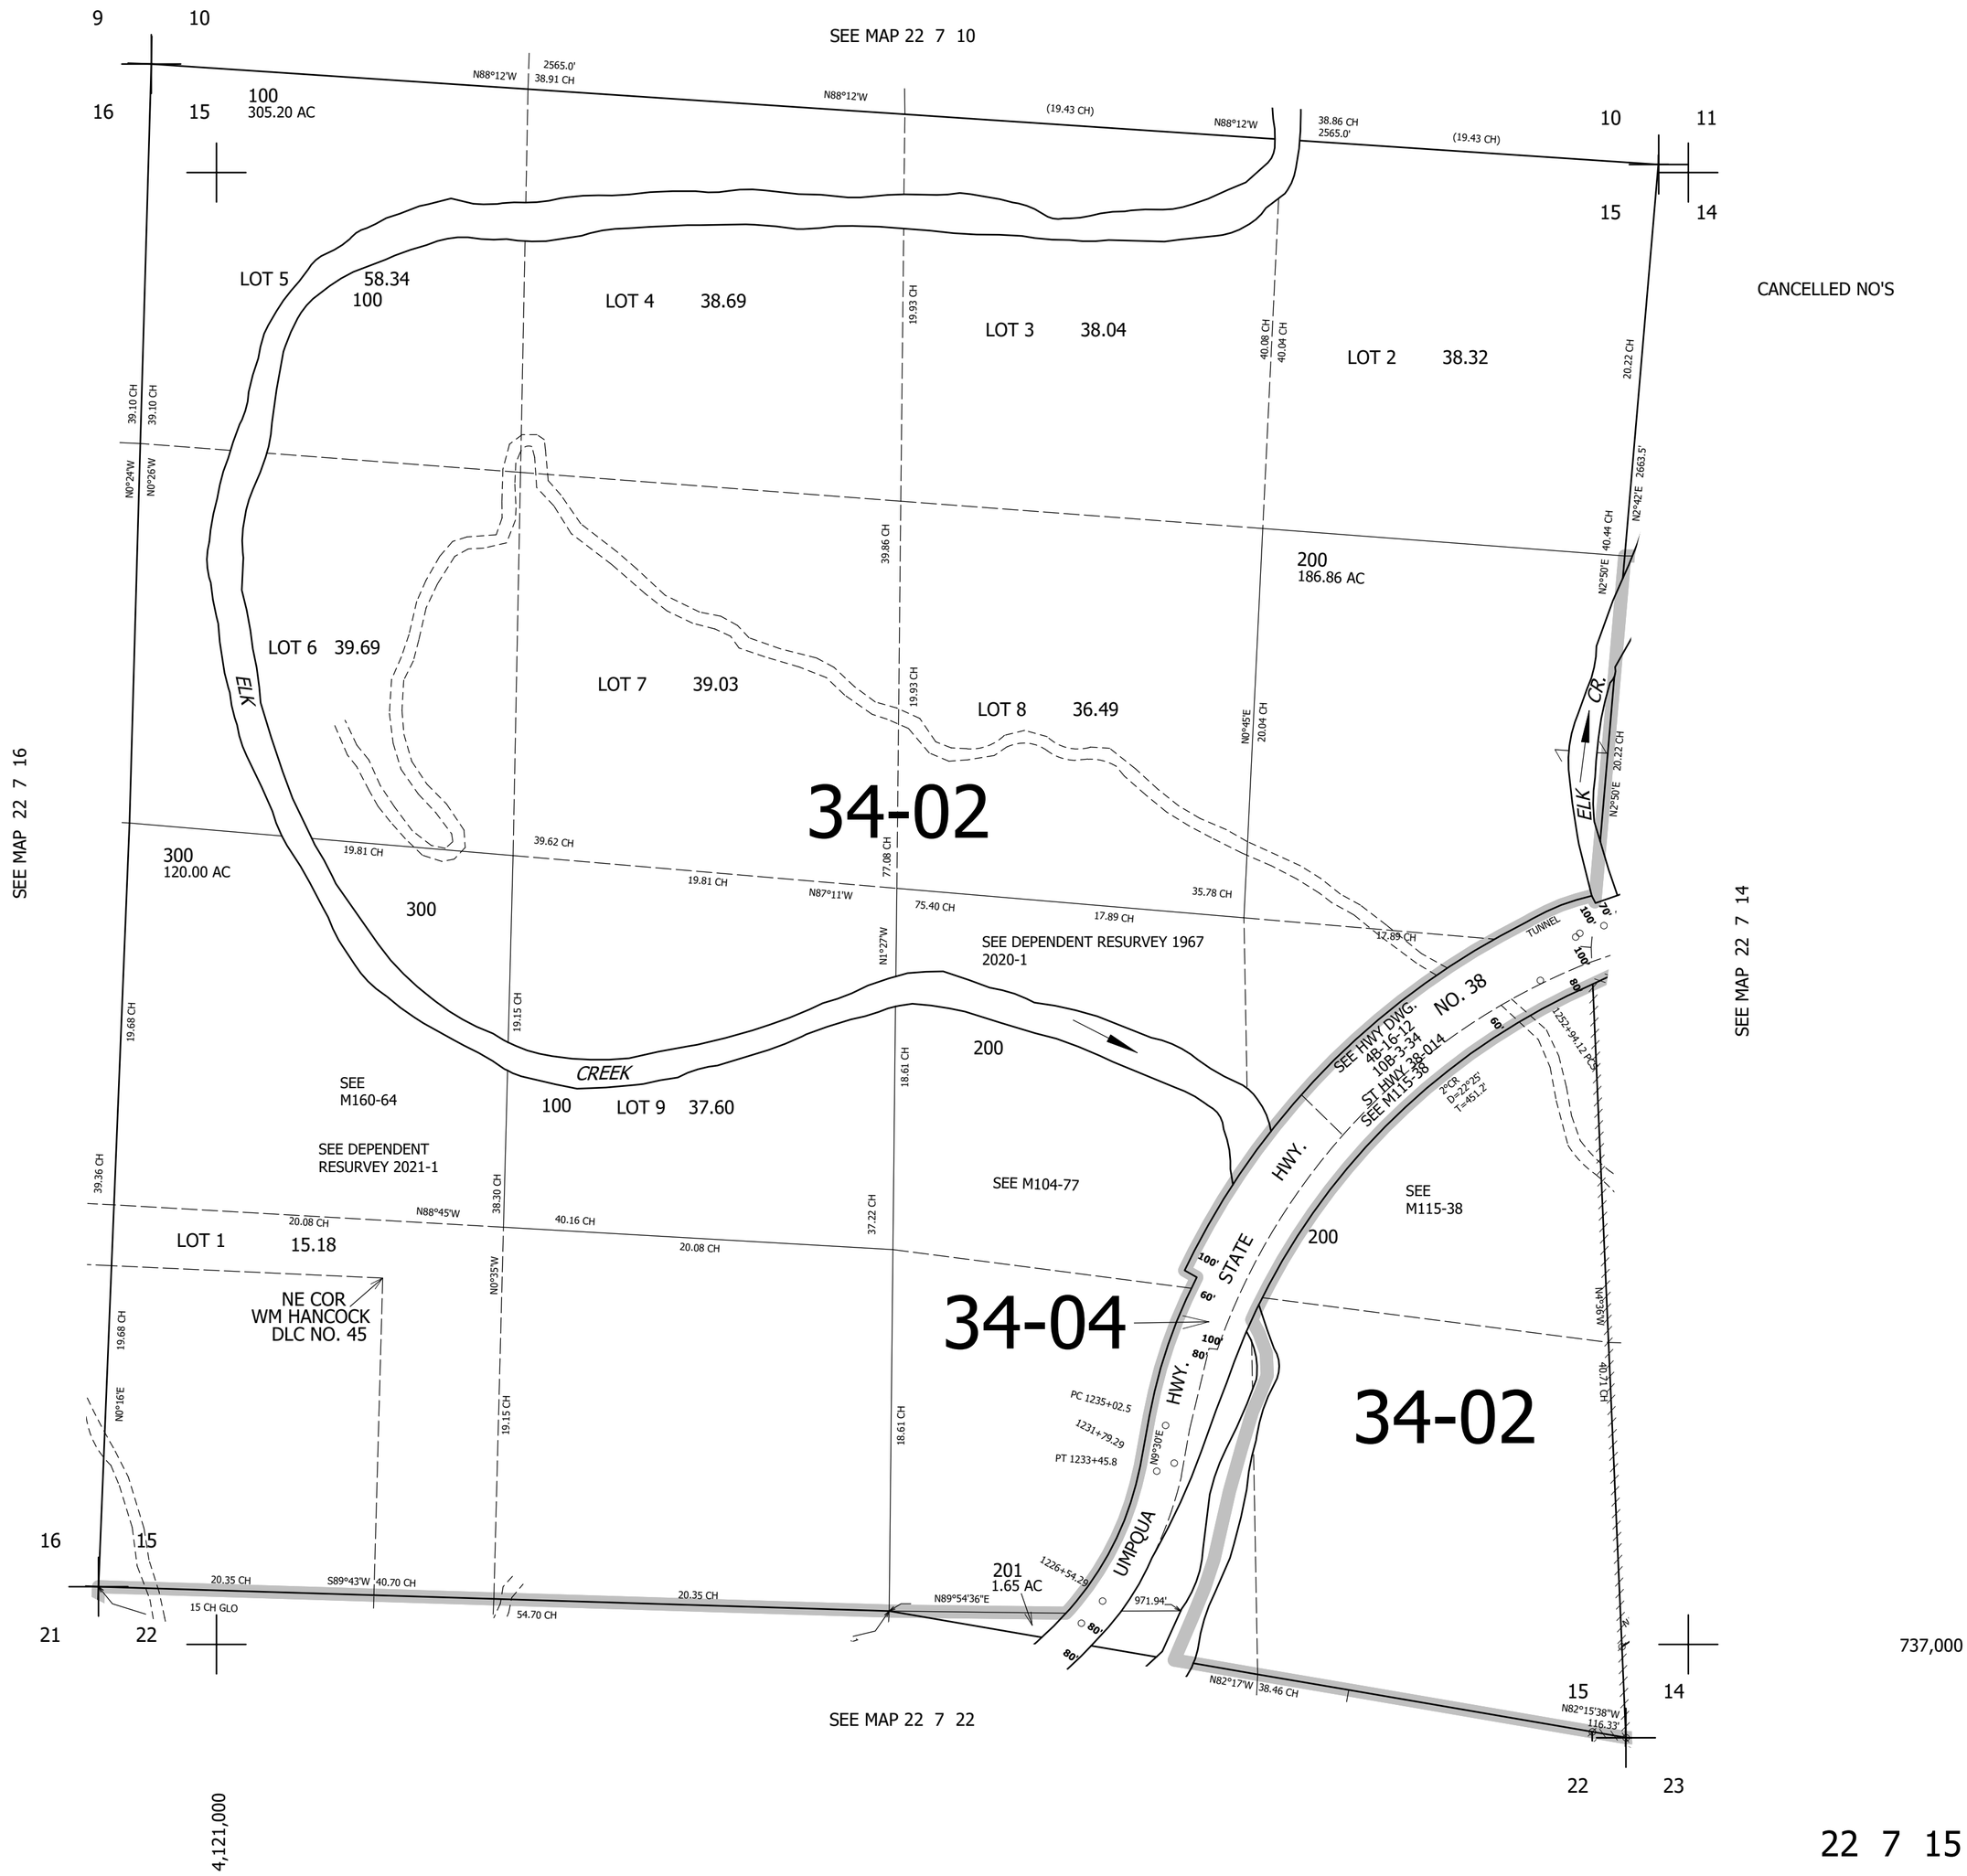

22 7 15