THIS MAP WAS PREPARED FOR ASSESSMENT PURPOSE ONLY.

SEC.28 T.22S. R.7W. W.M.
DOUGLAS COUNTY

1" =400'

REVISED ON
8-9-95
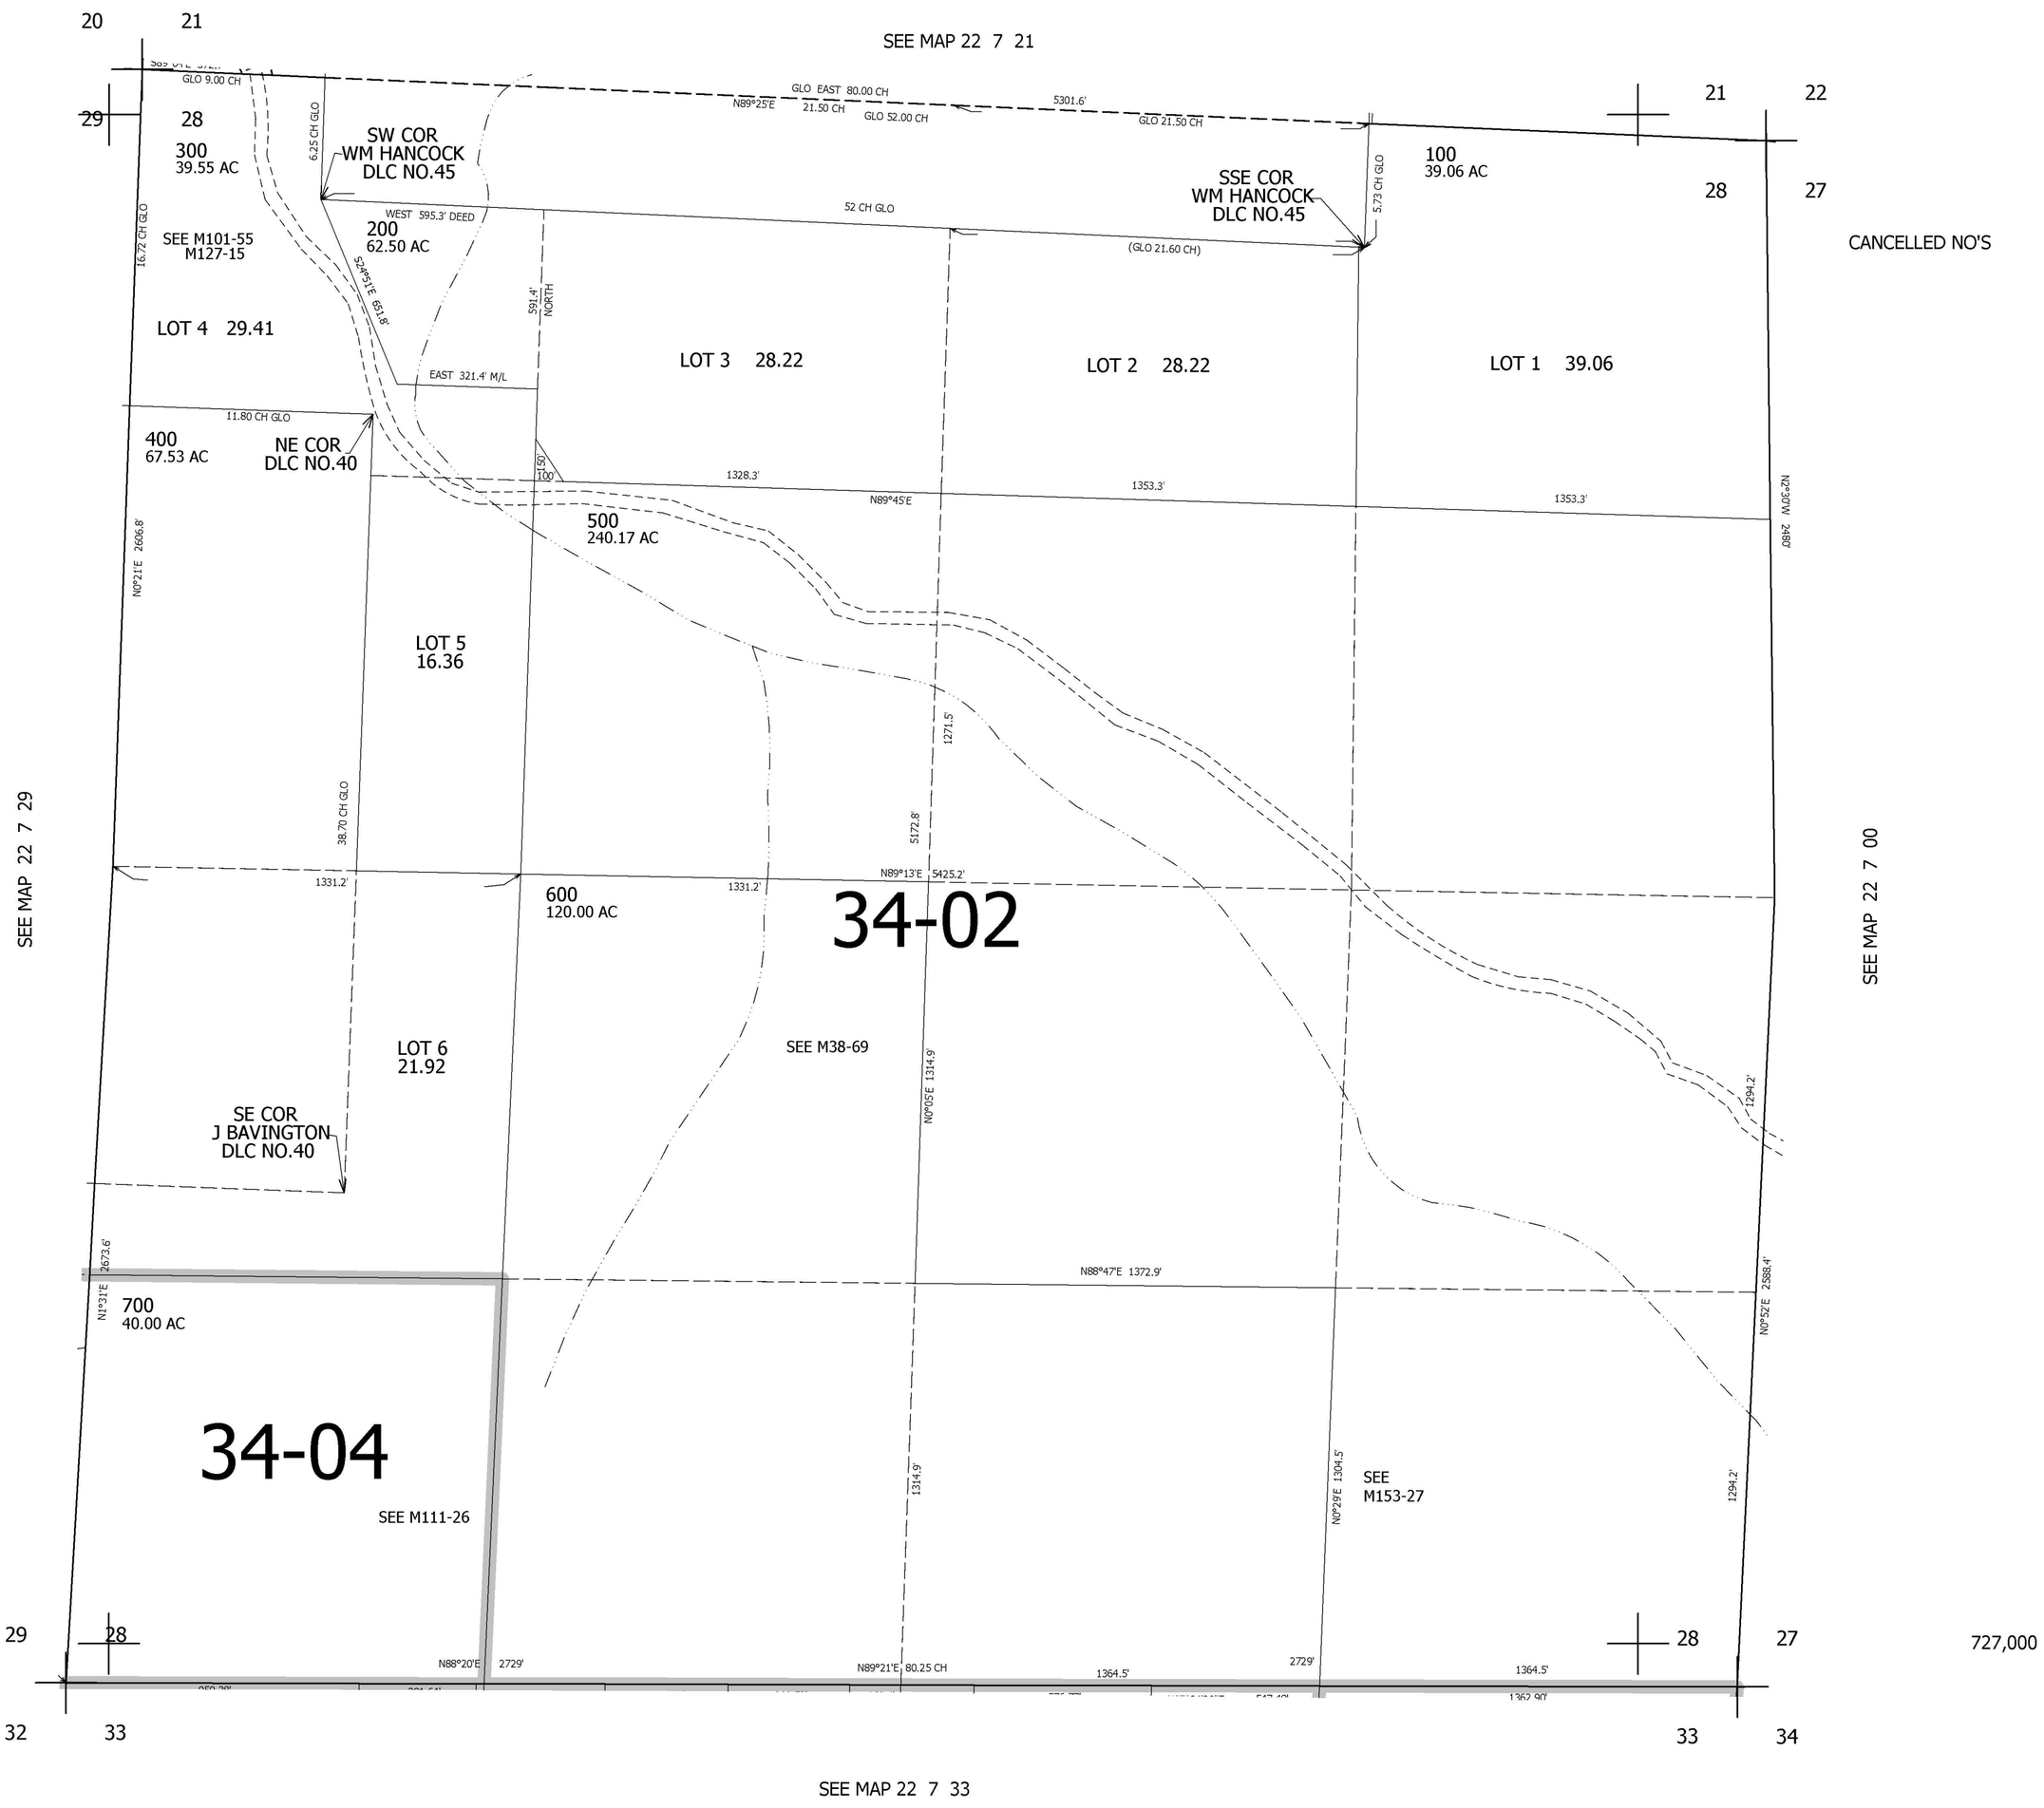
22 7 28