THIS MAP WAS PREPARED FOR ASSESSMENT PURPOSE ONLY.

SEC.36 T.22S. R.8W. W.M.
DOUGLAS COUNTY

1" =400'

REVISED ON 5-27-09

22 8 36

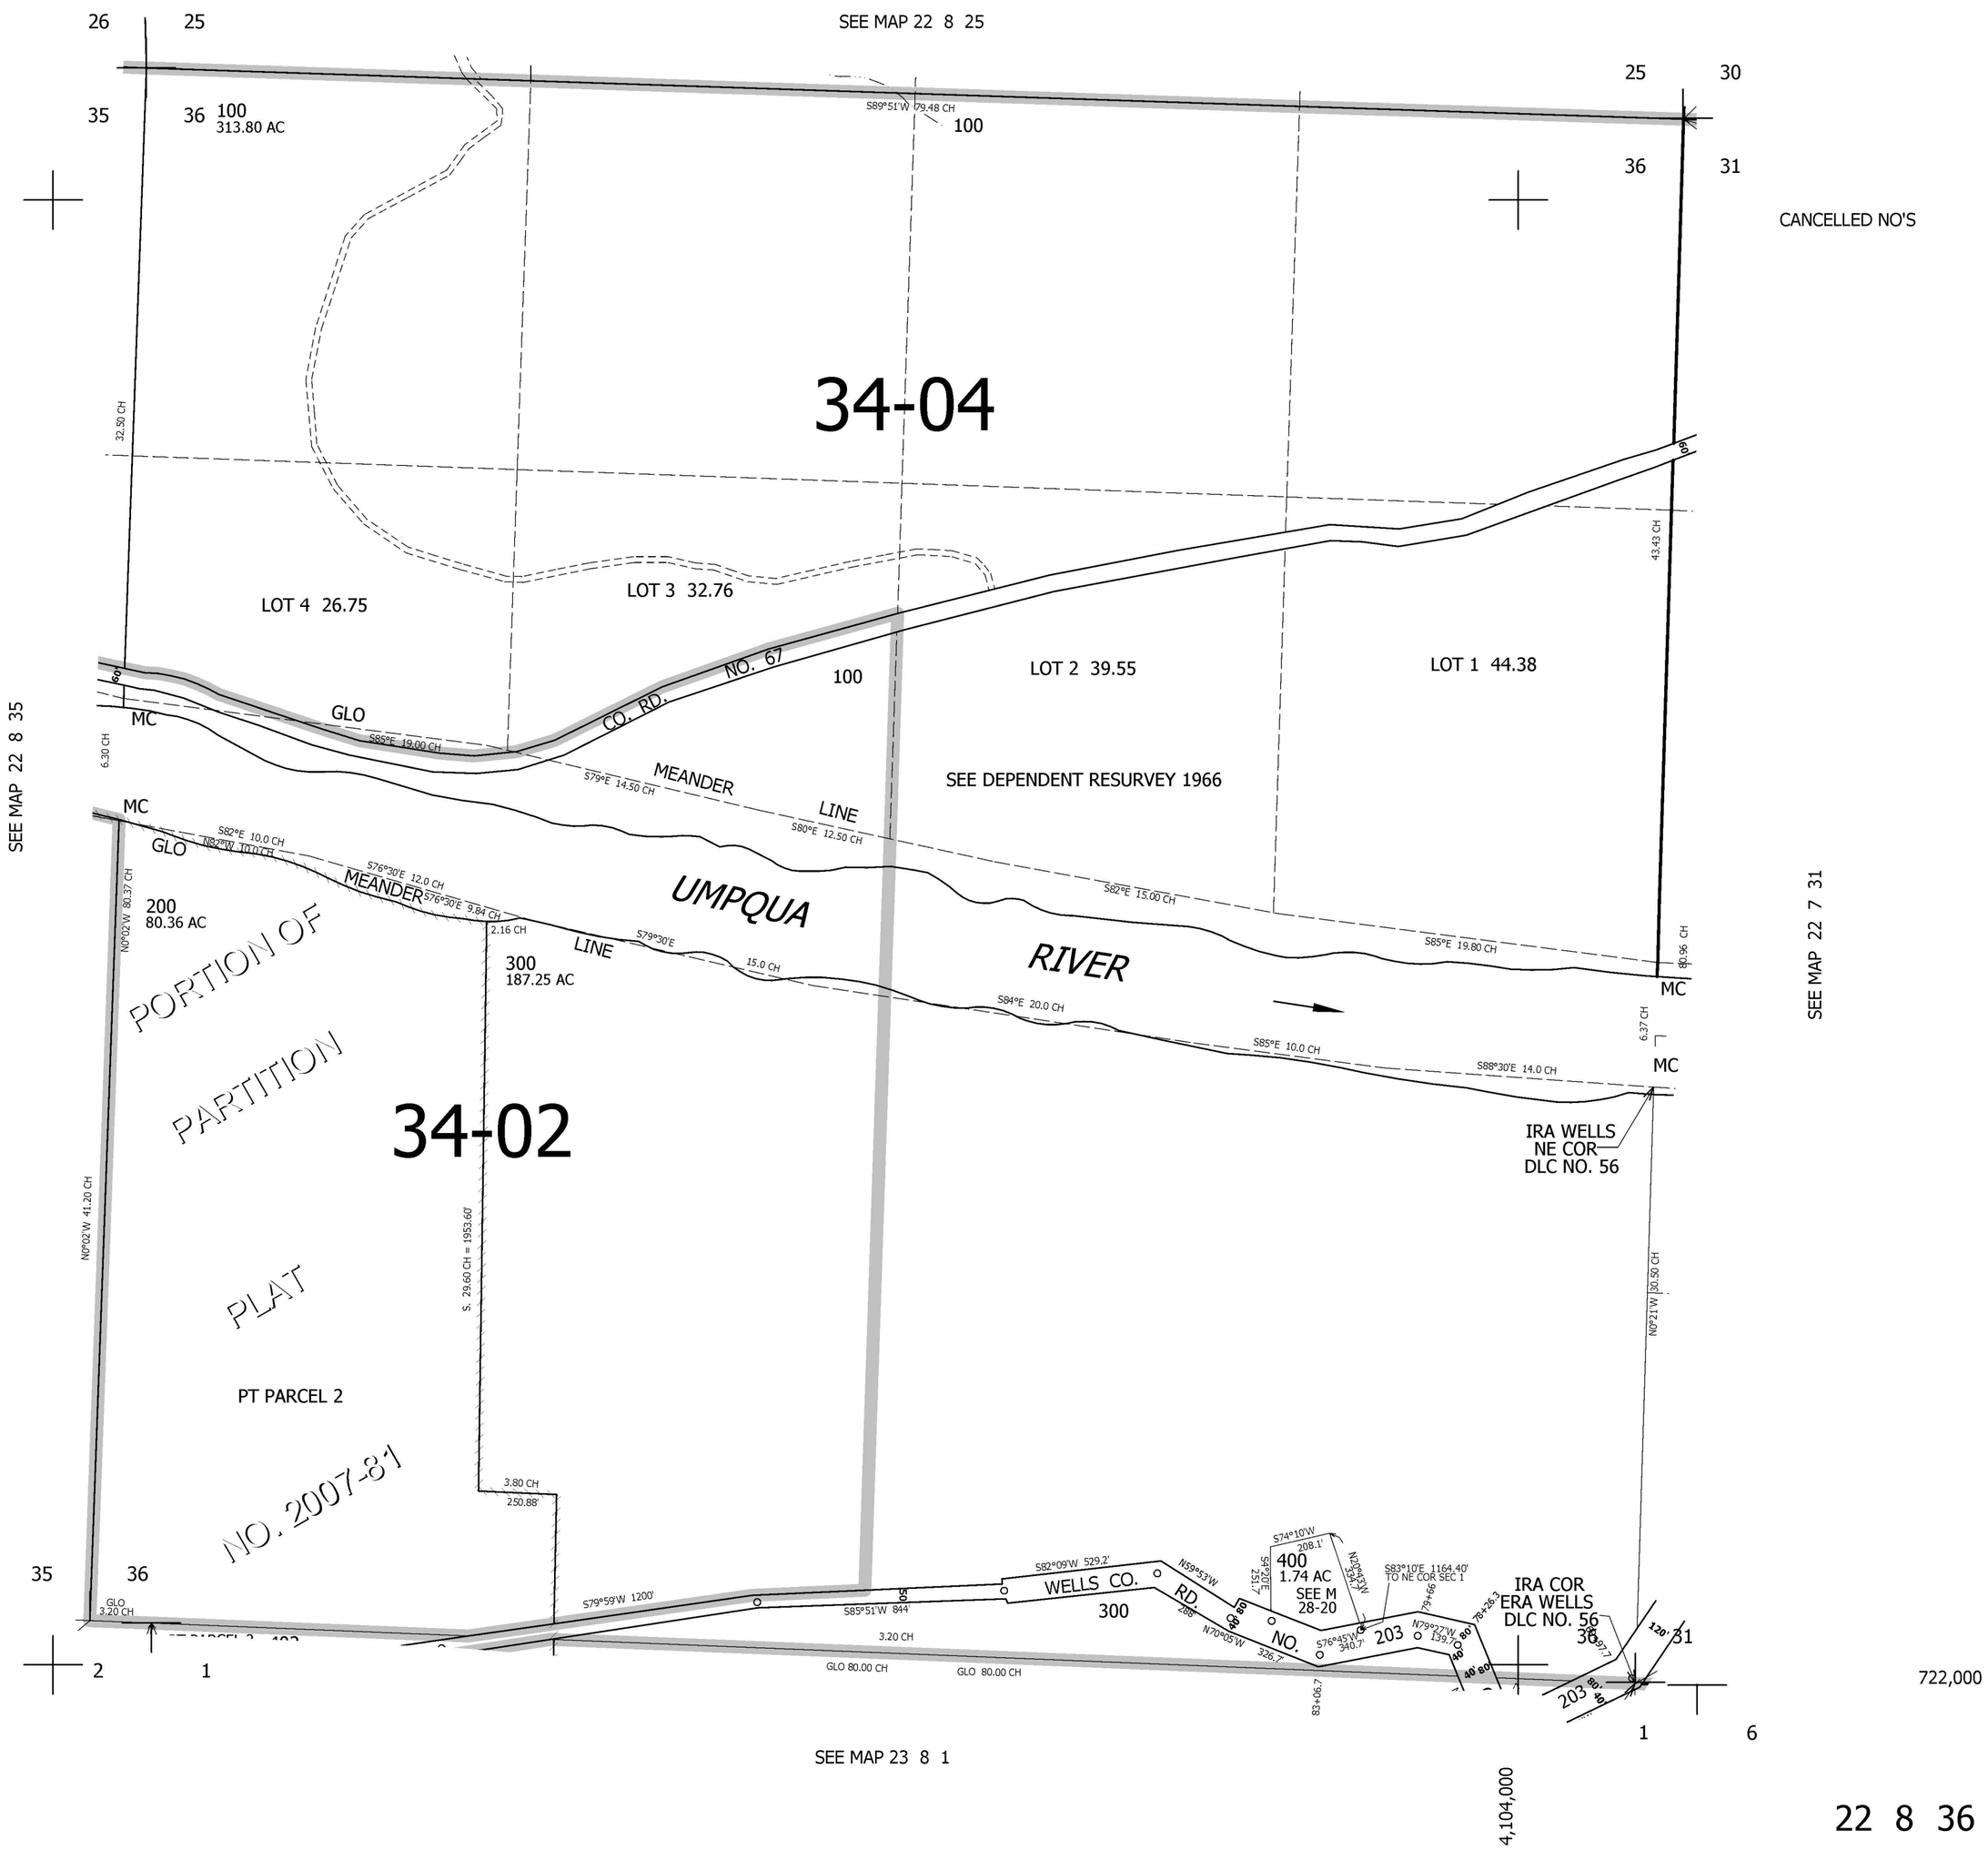

22 8 36