THIS MAP WAS PREPARED FOR ASSESSMENT PURPOSE ONLY.

SEC.3 T.22S. R.11W. W.M.
DOUGLAS COUNTY

1" = 400'

REVISED ON 7-8-03

22 11 3

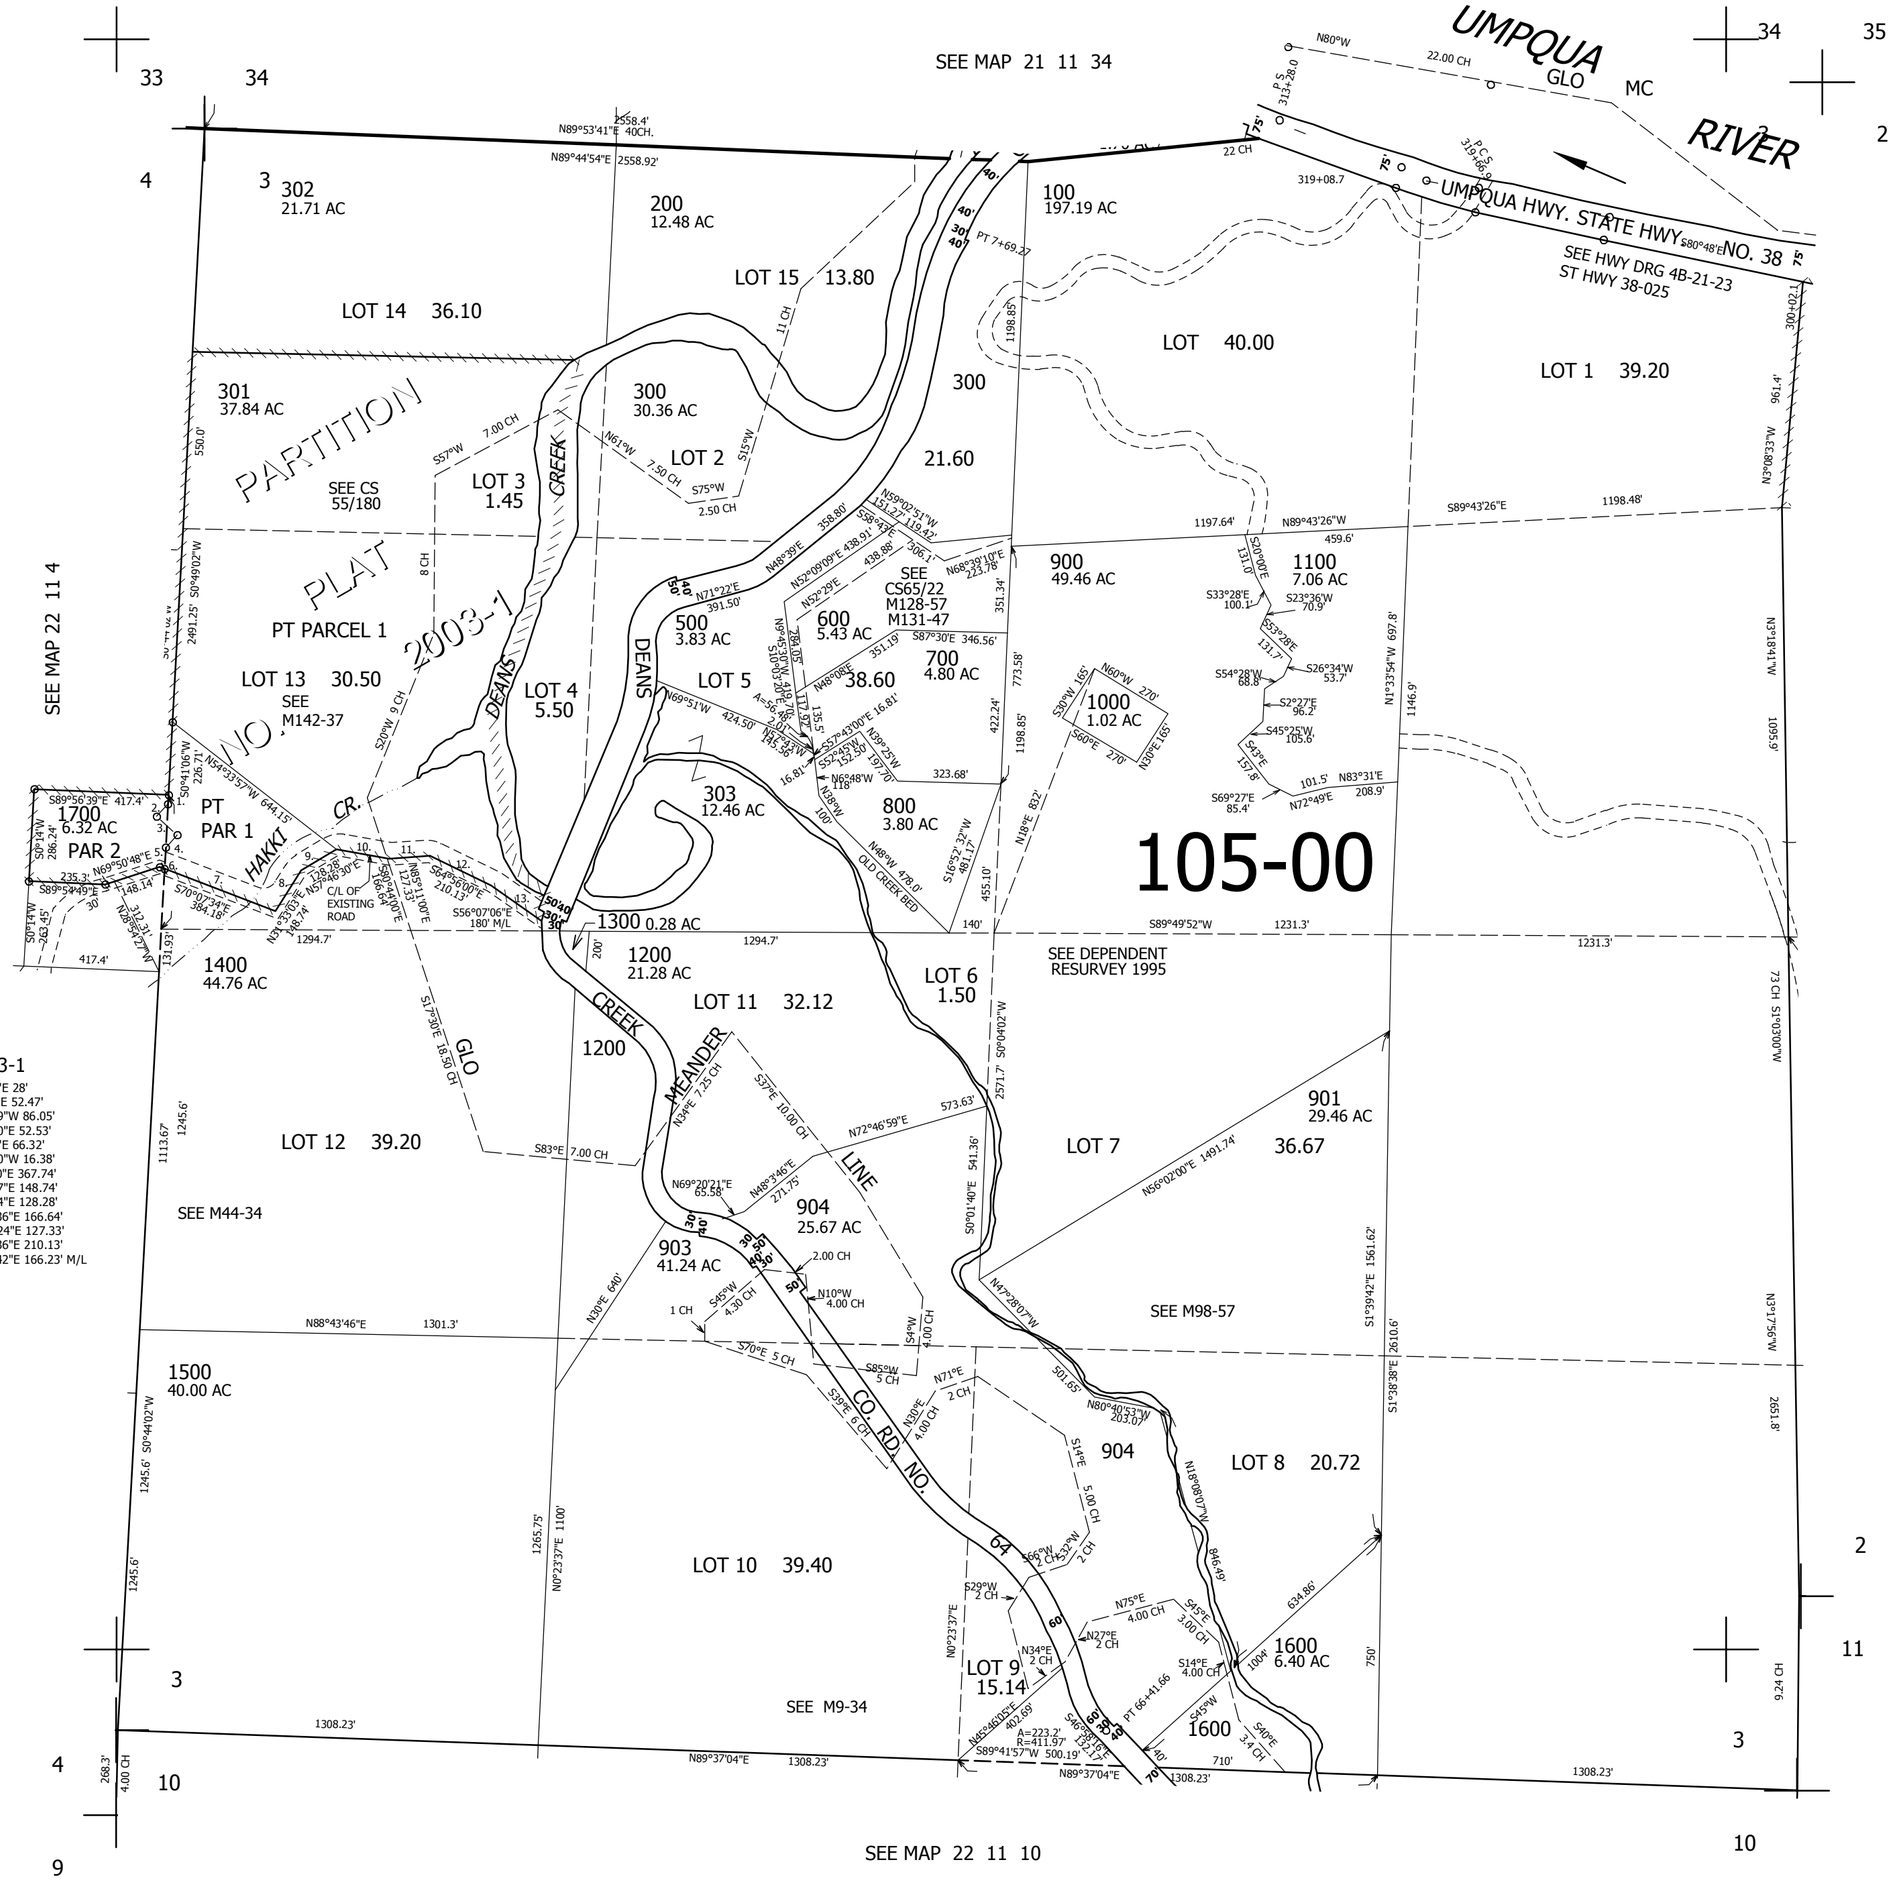

22 11 3