THIS MAP WAS PREPARED FOR ASSESSMENT PURPOSE ONLY.

SEC.34 T.23S. R.7W. W.M.
DOUGLAS COUNTY

1" 400'

REVISED ON 8-8-05

23 7 34
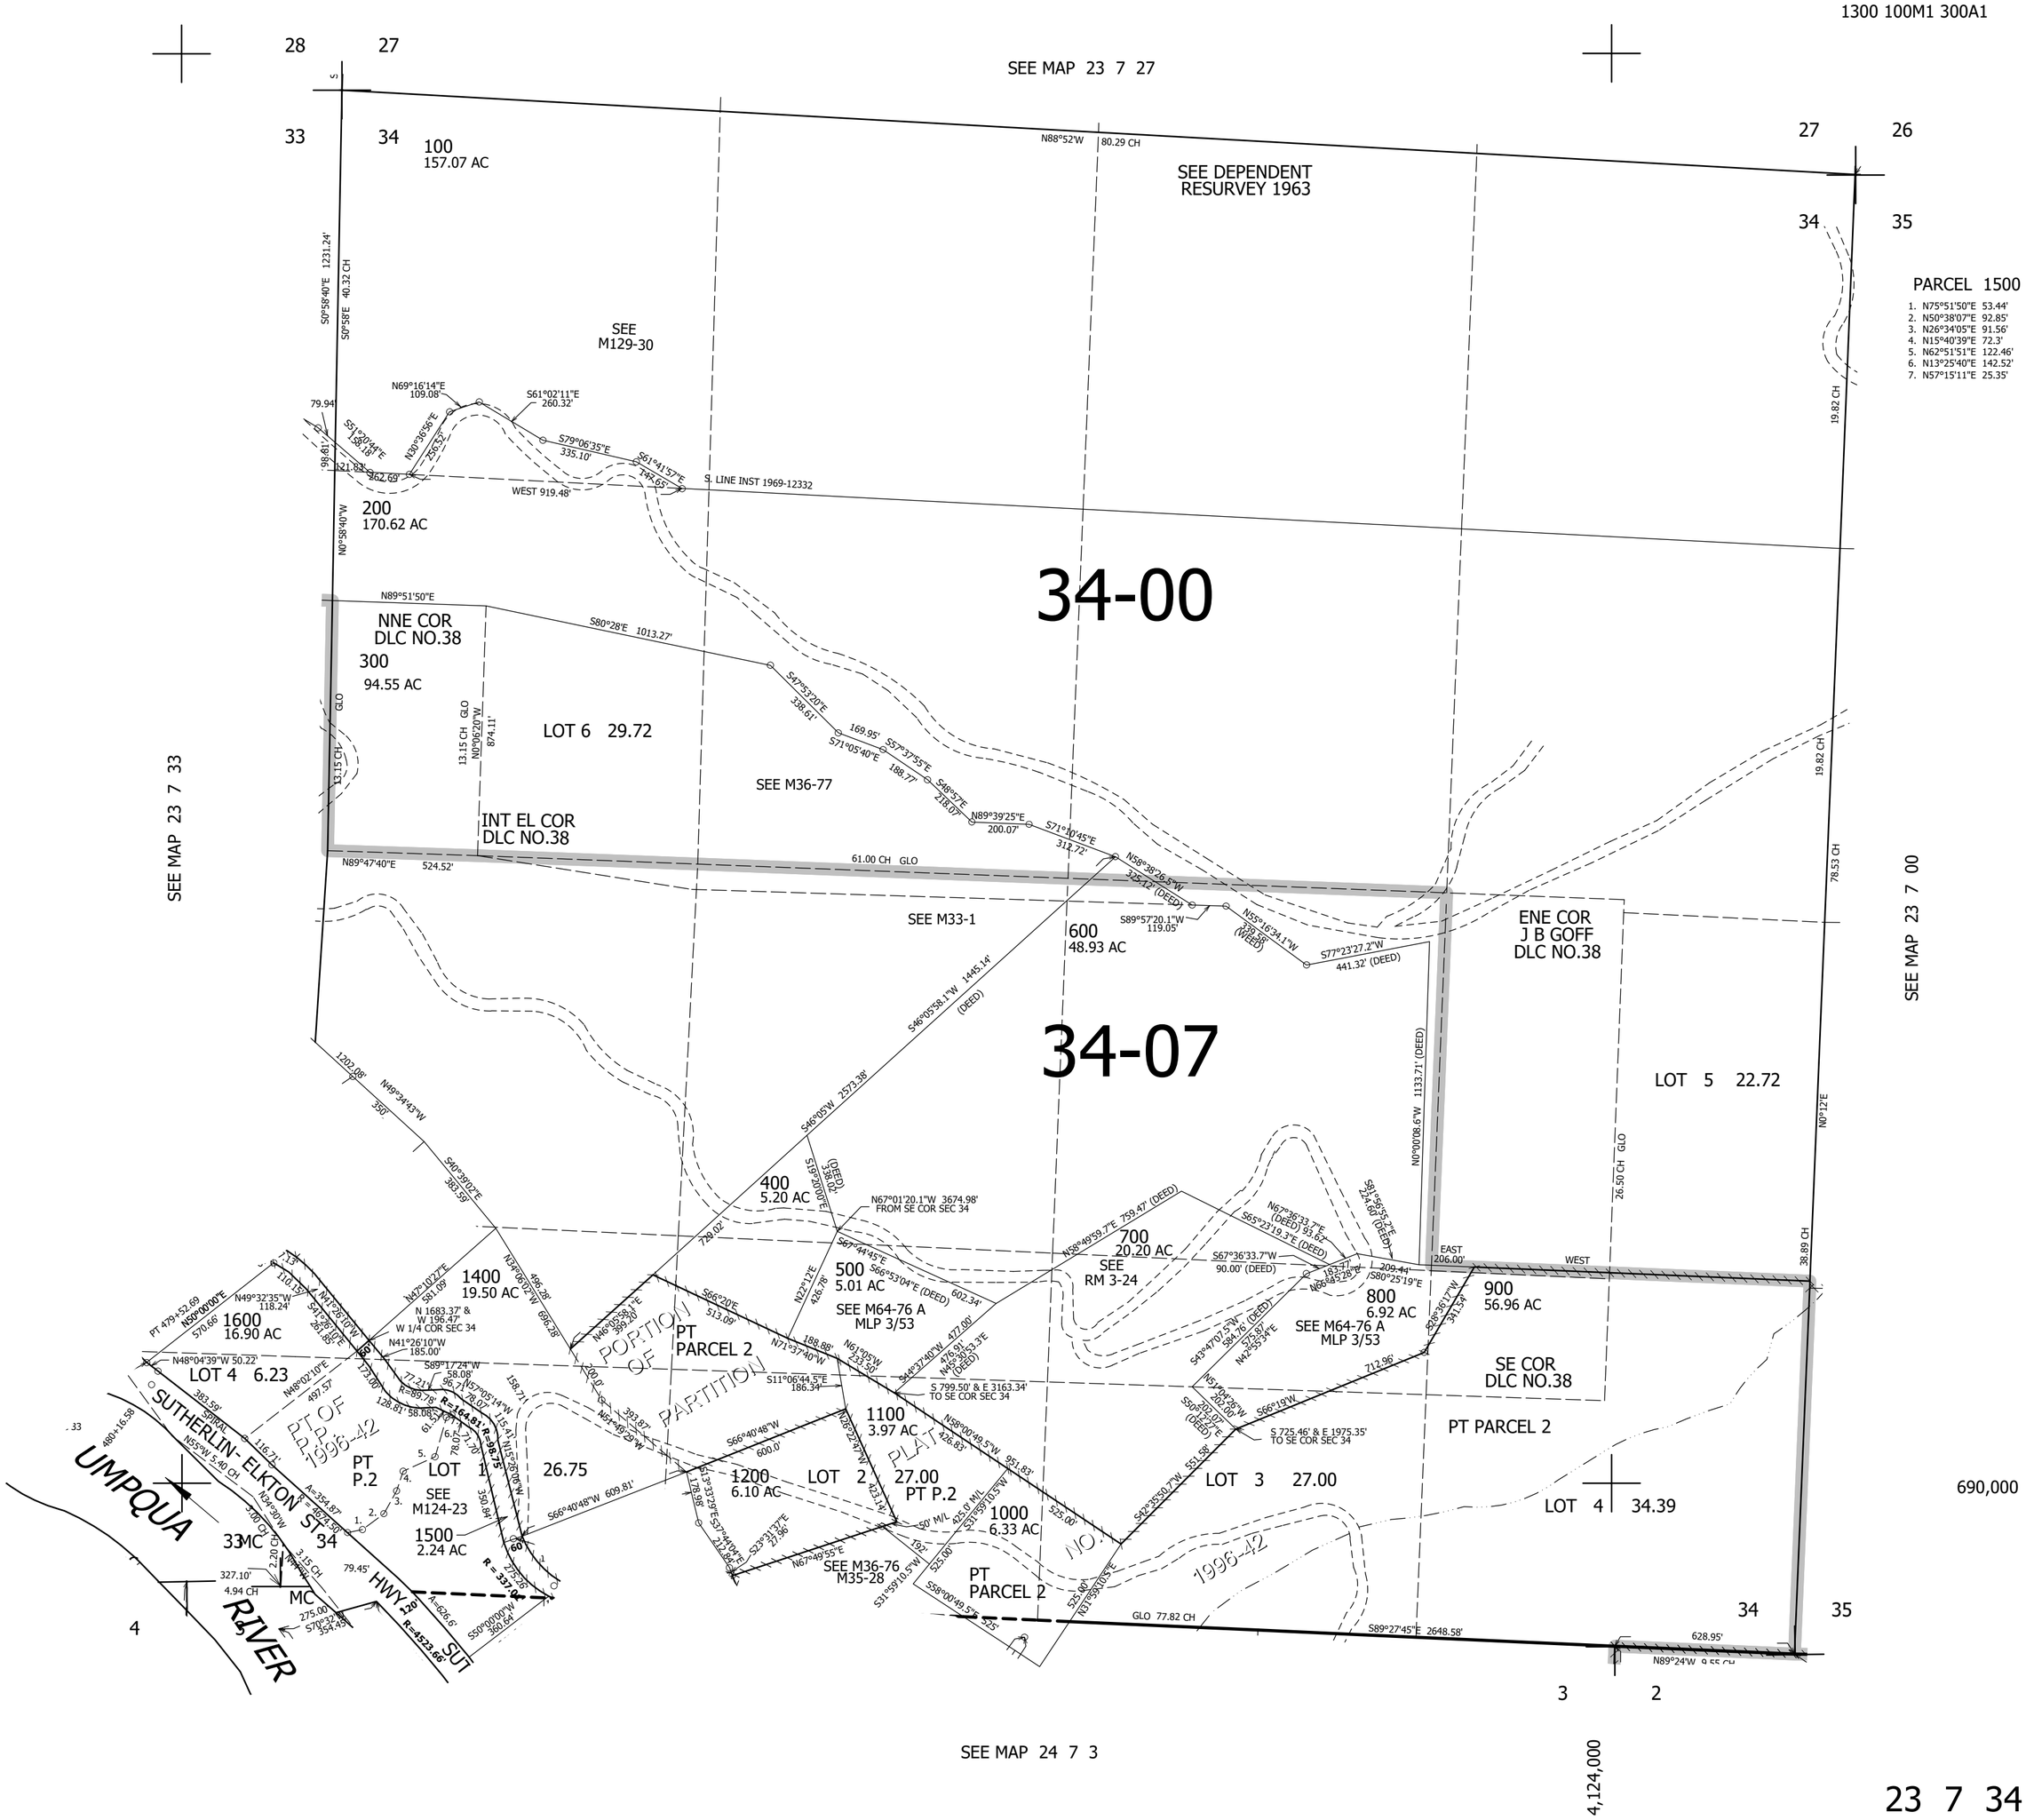
CANCELLED NOS
1300 100M1 300A1