THIS MAP WAS PREPARED FOR ASSESSMENT PURPOSE ONLY.

SE1/4 SEC.25 T.23S. R.8W. W.M.
DOUGLAS COUNTY

1" = 200'

REVISED ON 8-17-04

23 8 25D

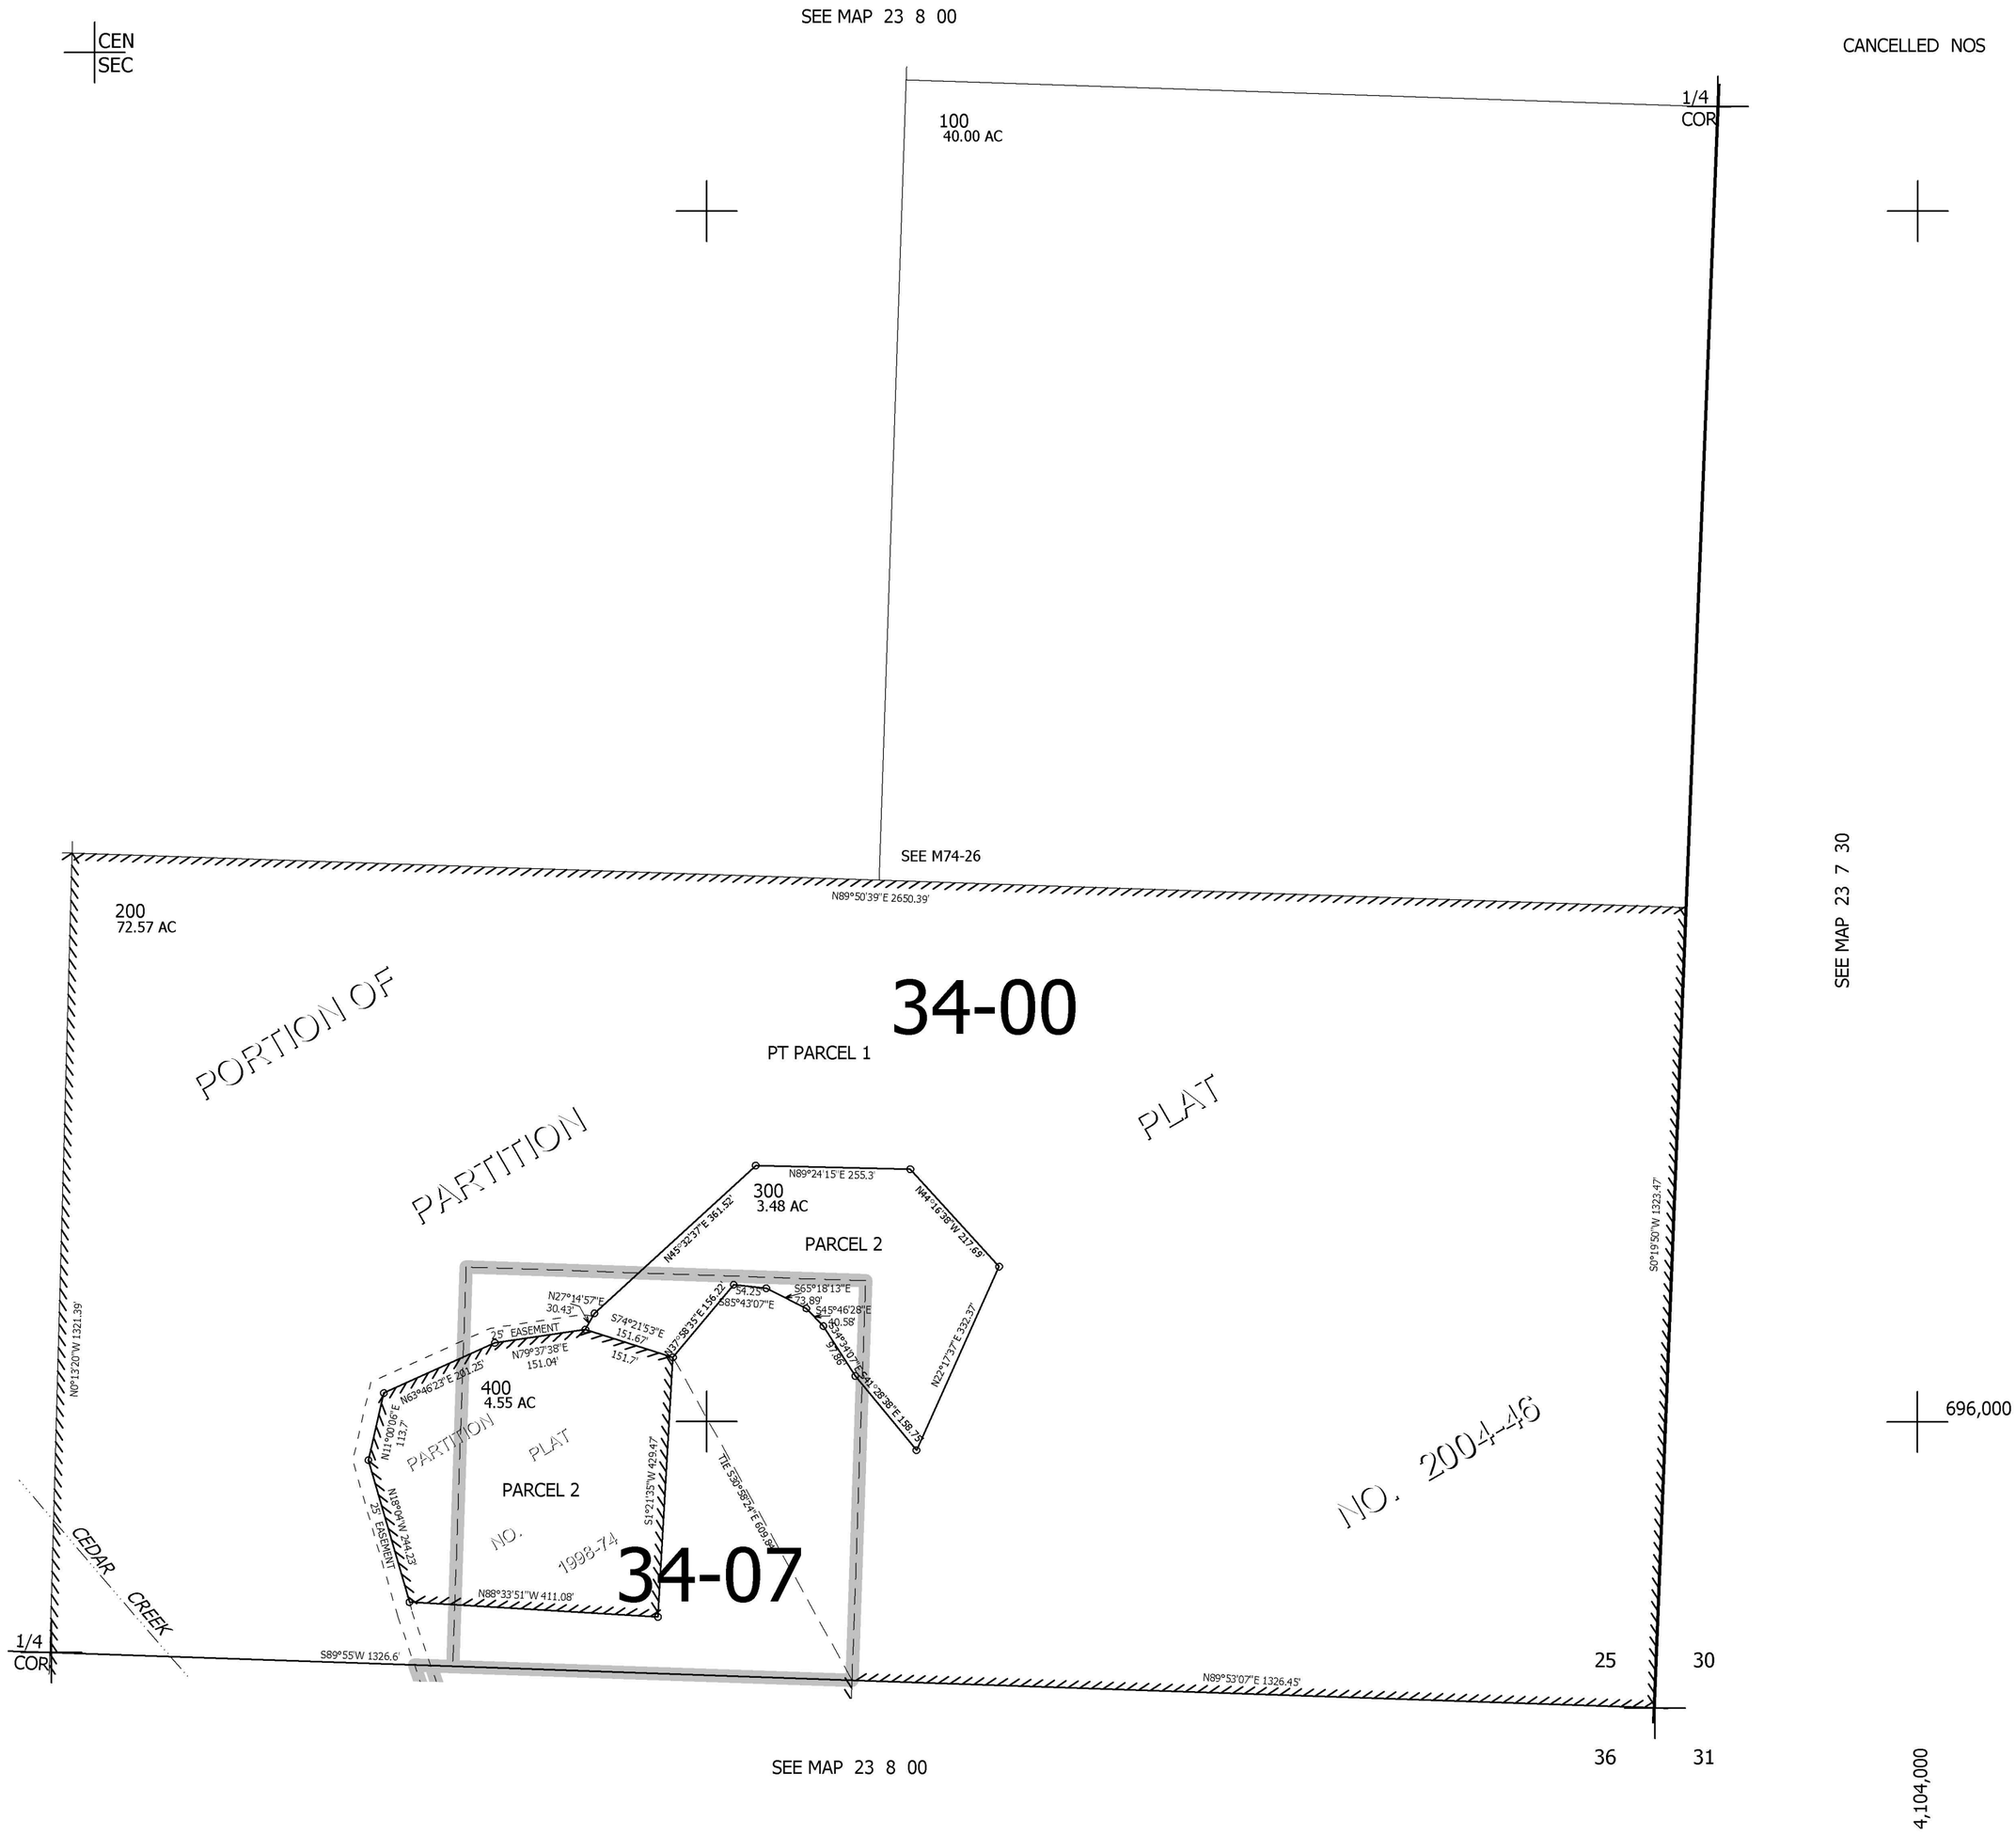

23 8 25D