THIS MAP WAS PREPARED FOR ASSESSMENT PURPOSE ONLY.

SEC.17 T.24S. R.7W. W.M.
DOUGLAS COUNTY

1" = 400'

REVISED ON 7-28-10

24 7 17

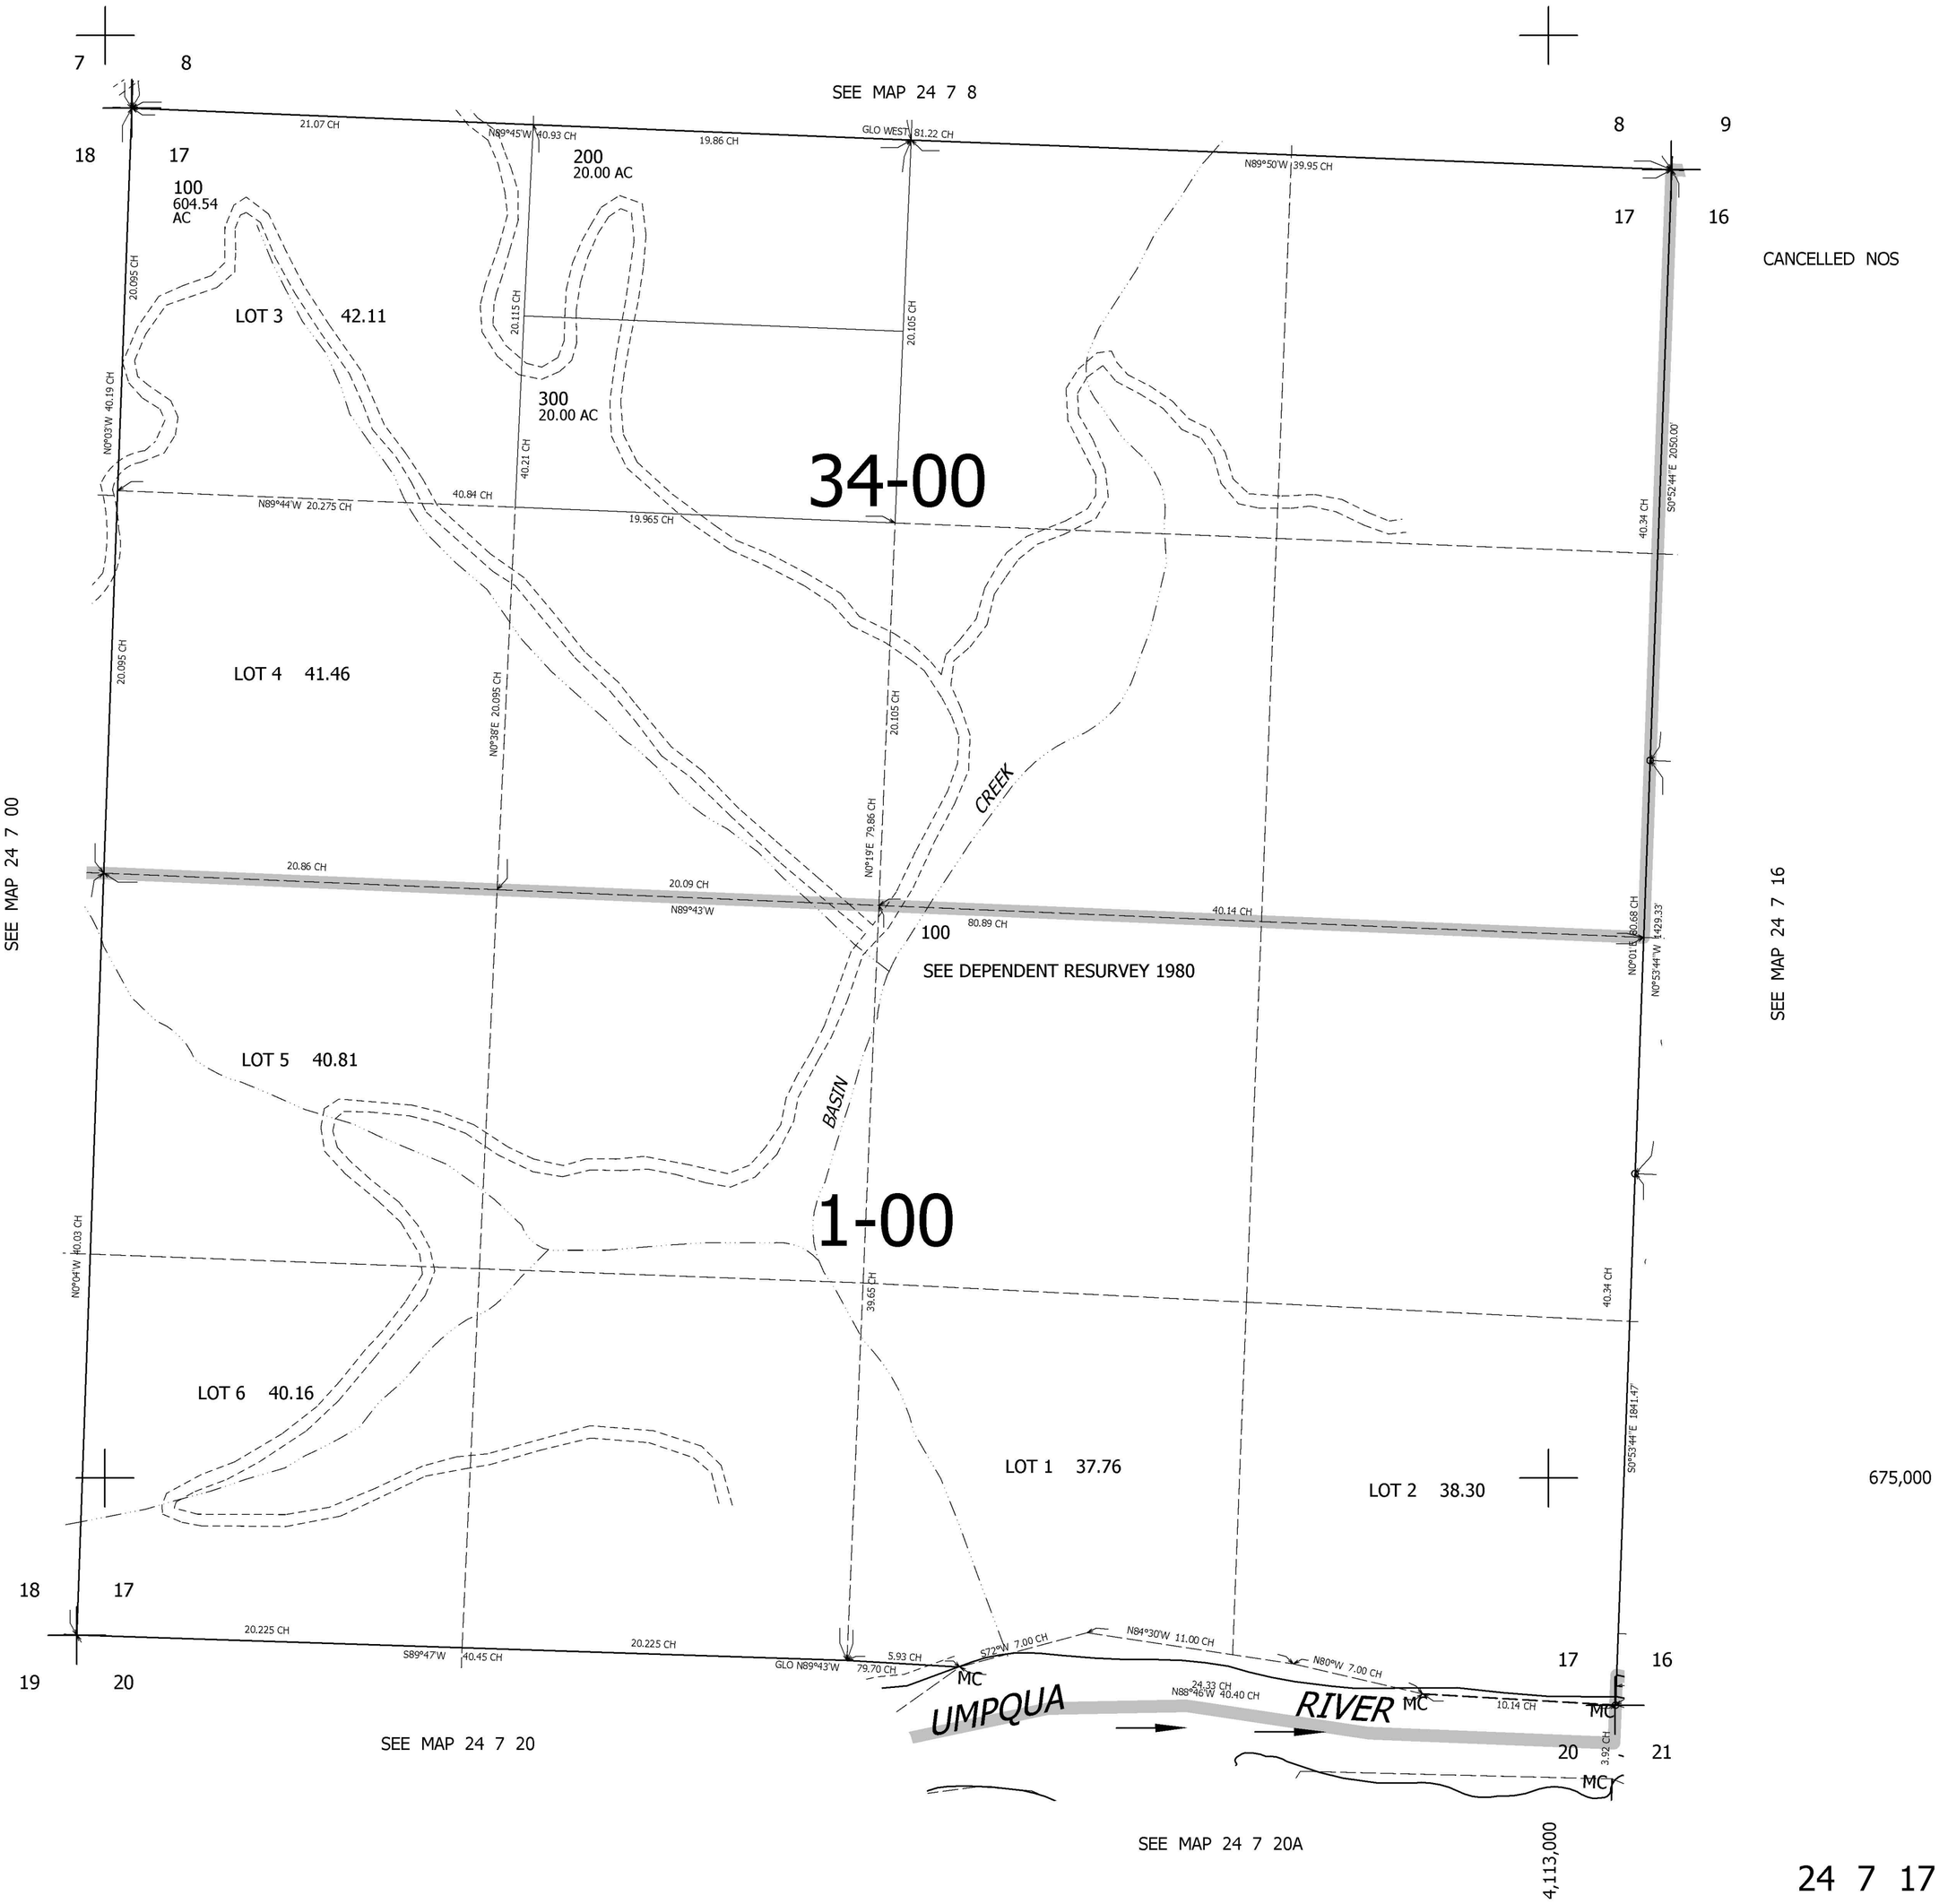

24 7 17