THIS MAP WAS PREPARED FOR ASSESSMENT PURPOSE ONLY.

SEC.4 T.25S. R.4W. W.M.
DOUGLAS COUNTY
1" = 400'

REVISED ON
4-9-96

25 4 4

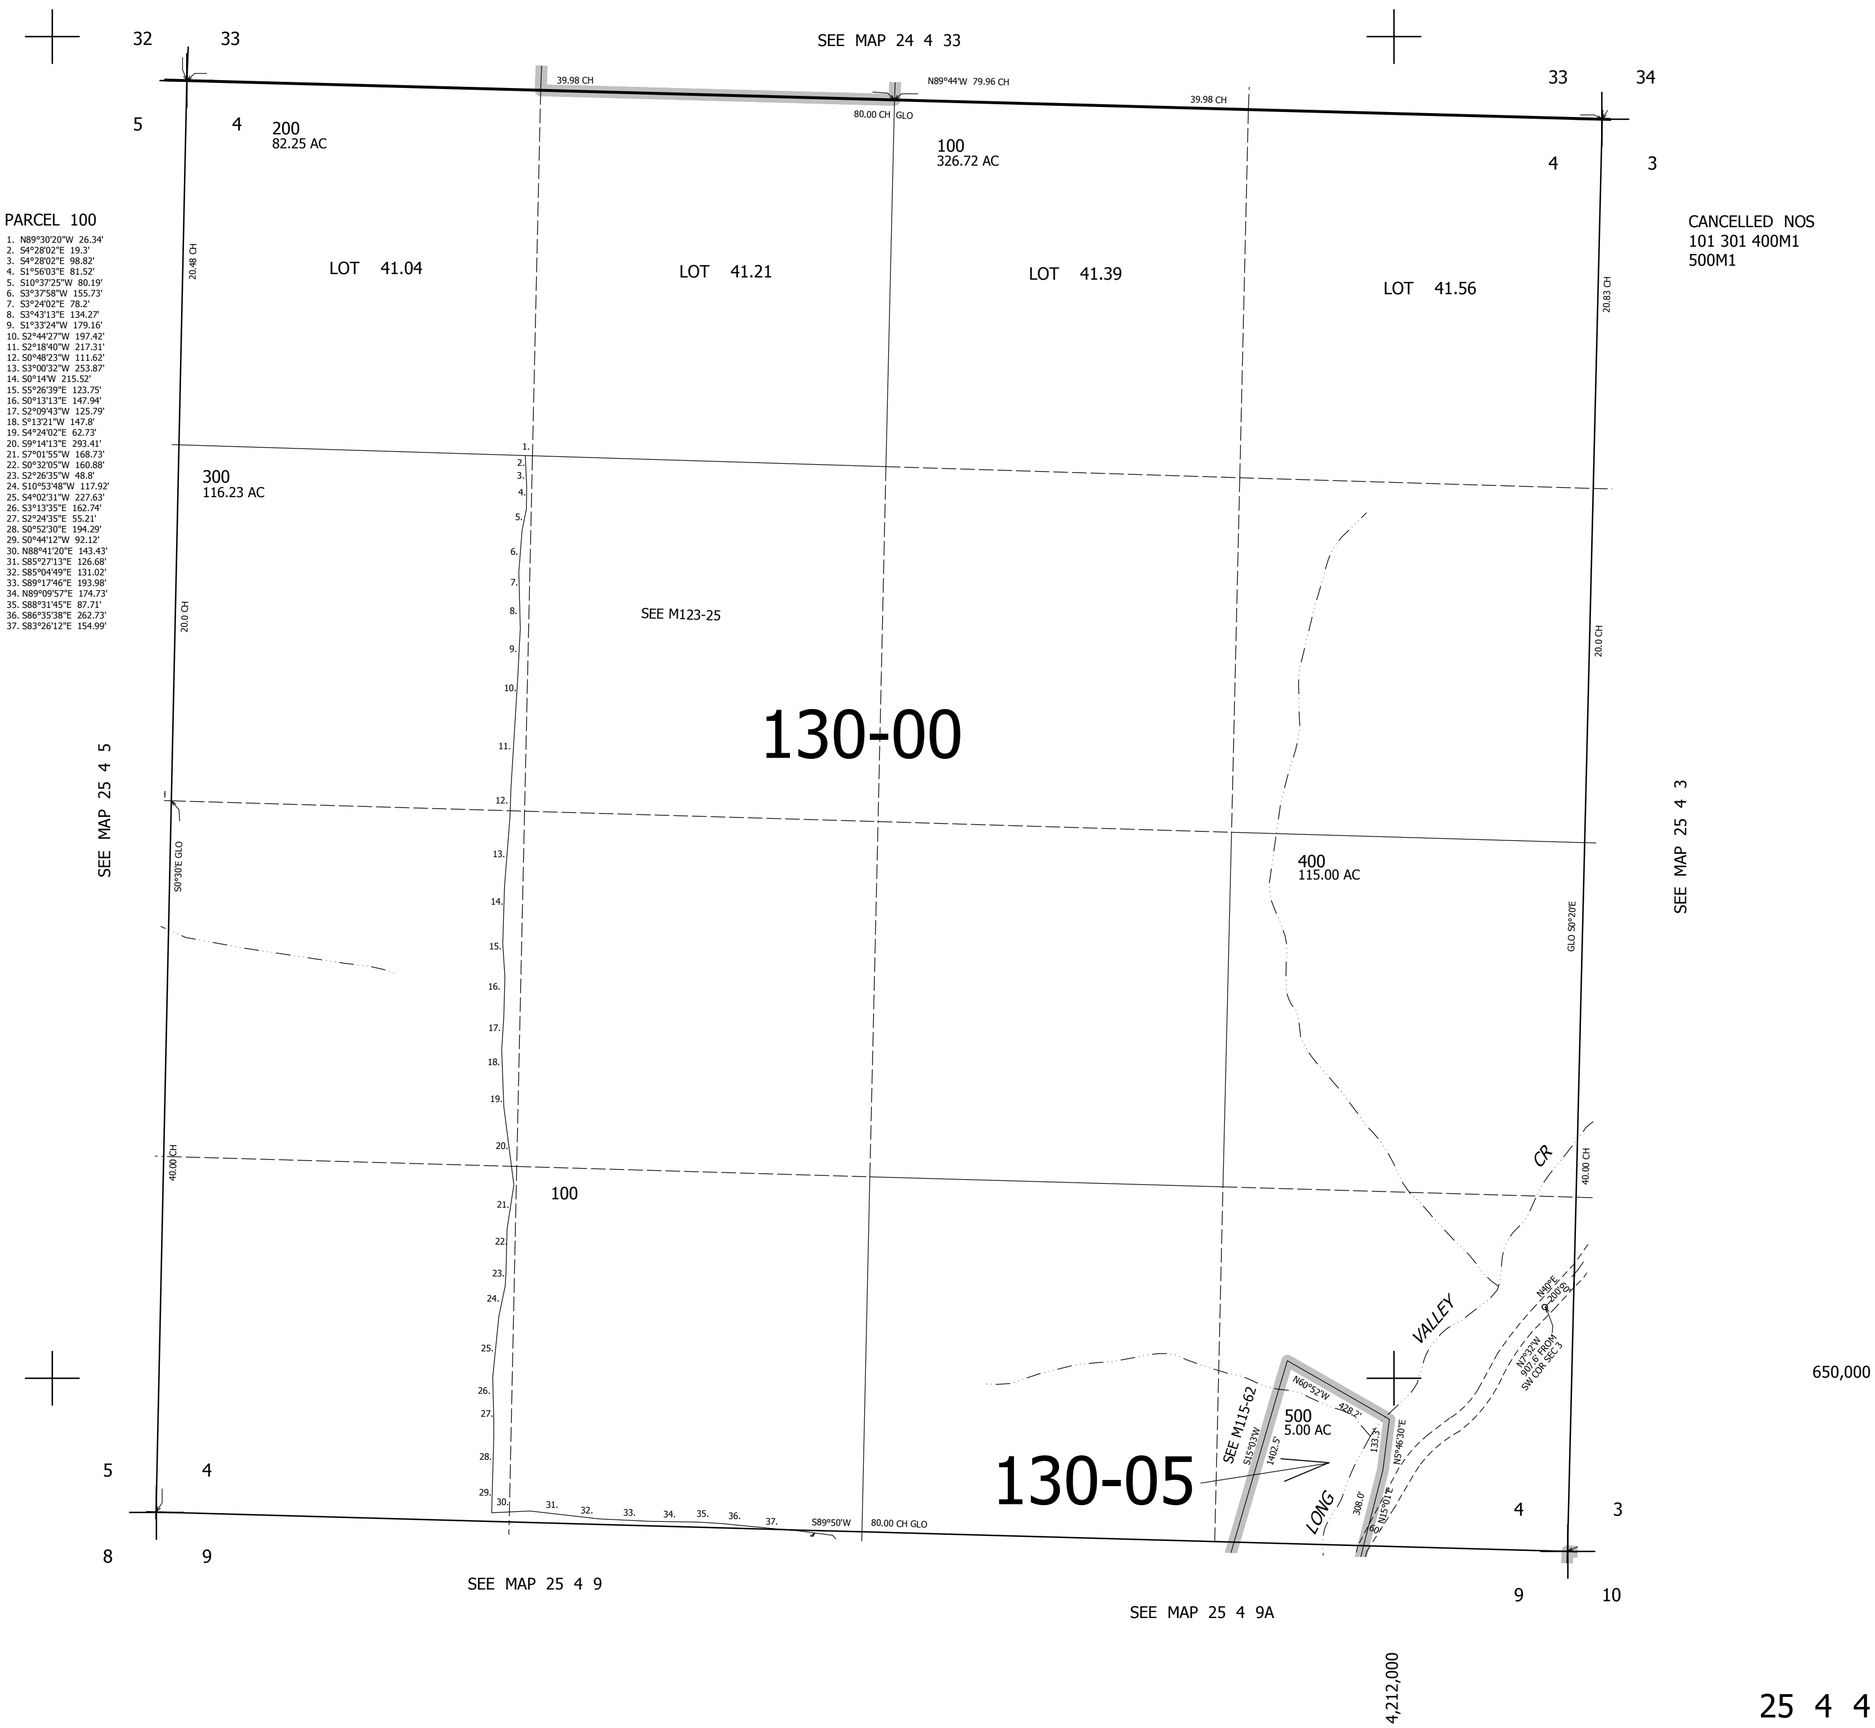

25 4 4