THIS MAP WAS PREPARED FOR ASSESSMENT PURPOSE ONLY.

SEC.5 T.25S. R.4W. W.M.
DOUGLAS COUNTY

1" = 400'
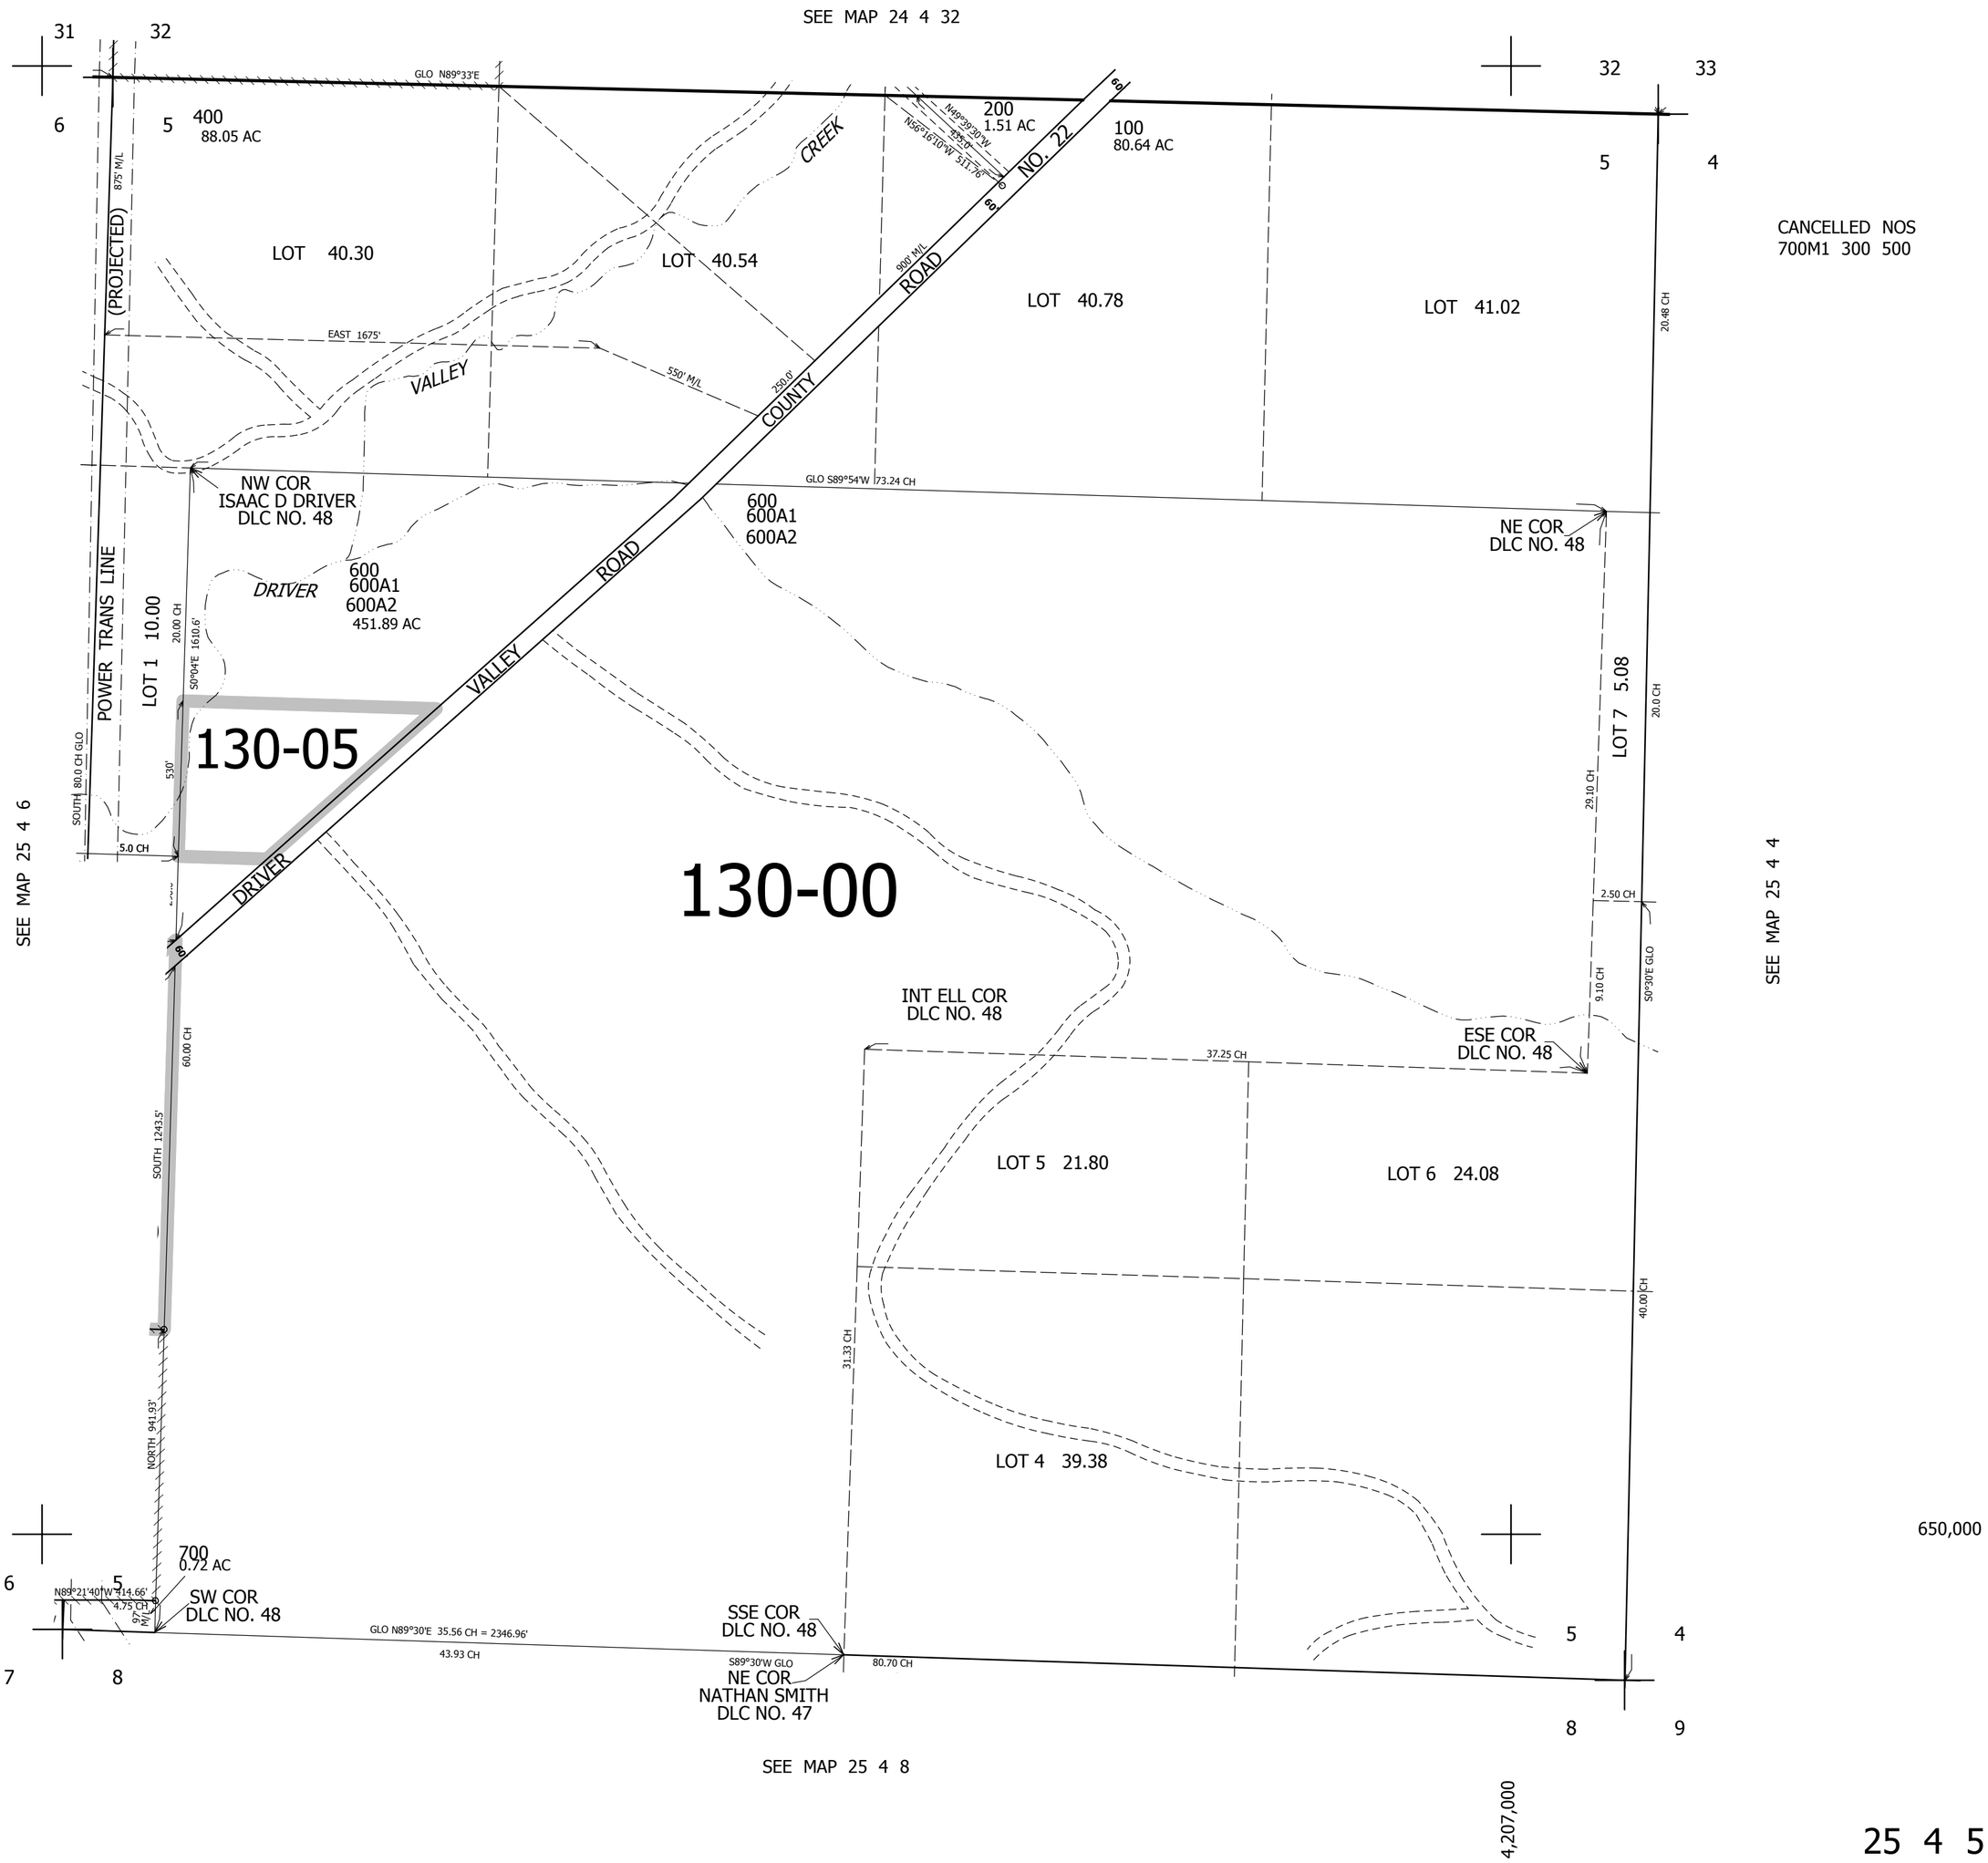
REVISED ON
1-4-12