THIS MAP WAS PREPARED FOR ASSESSMENT PURPOSE ONLY.

Upper Left:
123°17'53"W 43°25'31"N
4178076E 653376N ft

NW1/4 SE1/4 SEC.04 T.25S. R.05W. W.M.
DOUGLAS COUNTY

1"\= 100'

Date Exported 2026-05-14

250504DB
Oakland

CANCELLED NOS:
2202 2899 2002 301 3900 1506
1507 201A1 1509 2004 2005 1901
1511

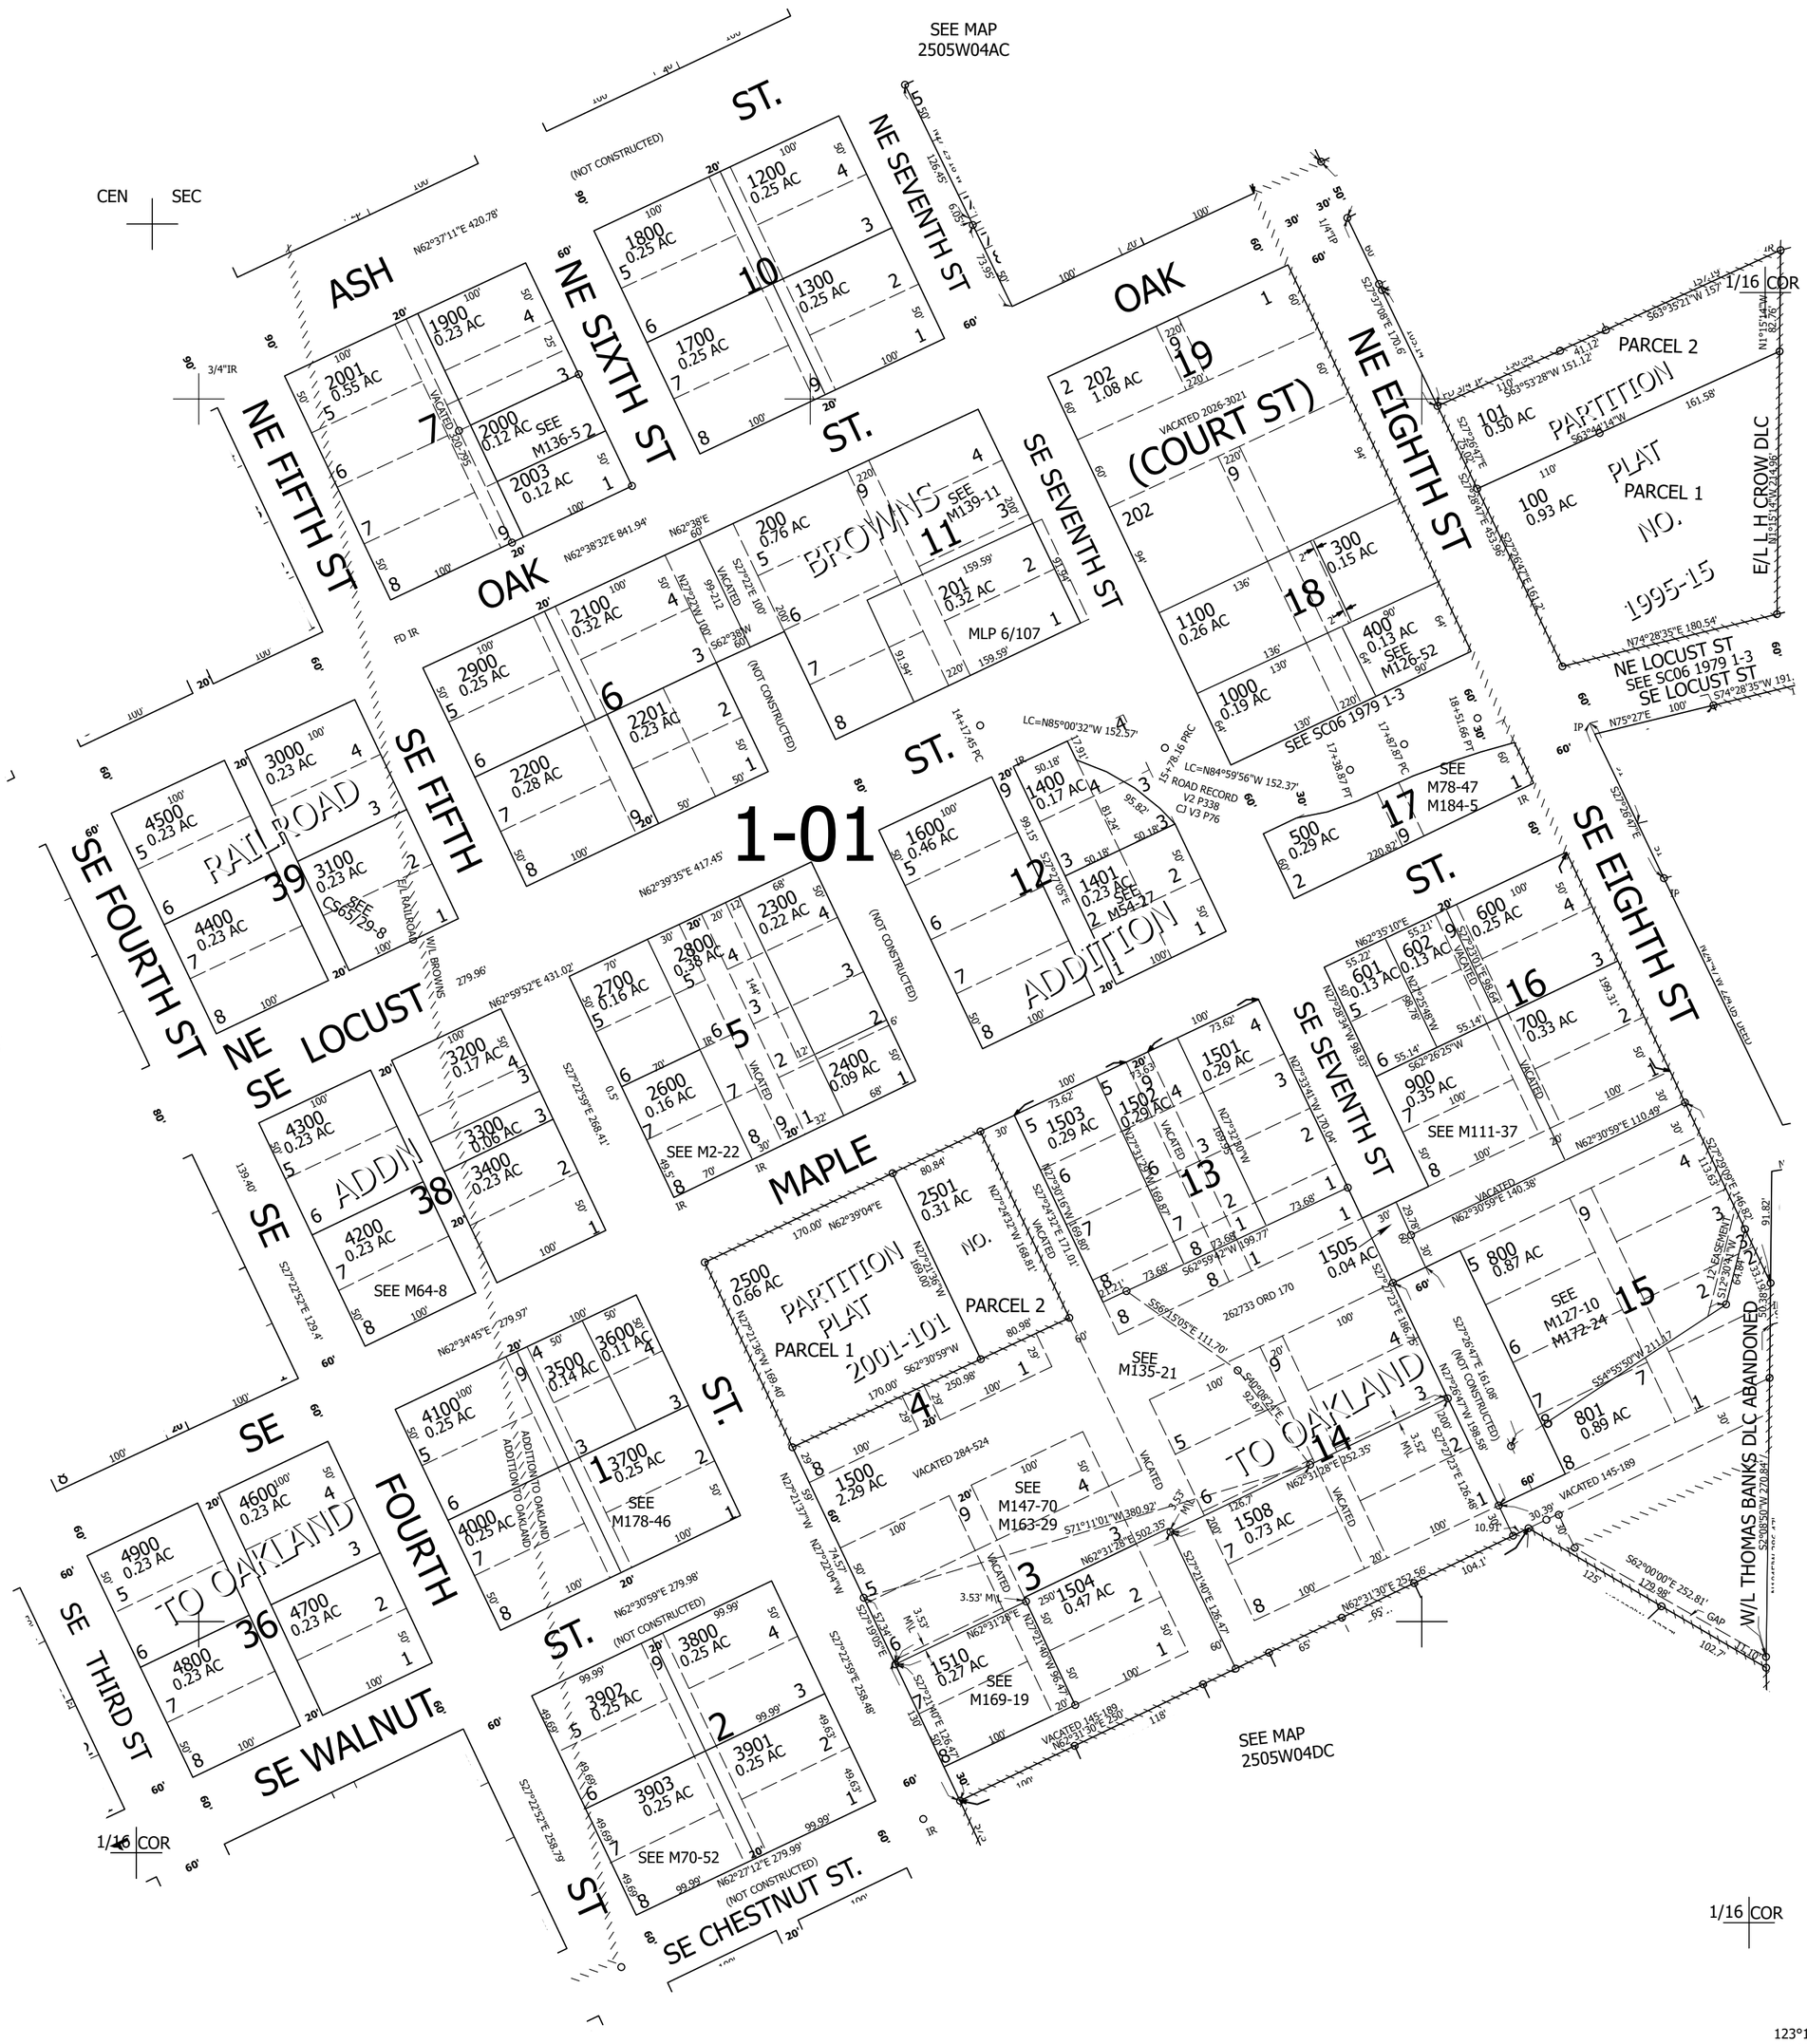

250504DB
Oakland

Lower Right:
123°17'26"W 43°25'15"N
4180048E 651637N ft

Accessibility Information: This is a taxlot assessment map of the Northwest Quarter of the Southeast Quarter of Section 4 of Township 25 South Range 5 West. For assistance contact Douglas County Assessors Department.