THIS MAP WAS PREPARED FOR ASSESSMENT PURPOSE ONLY.

SEC.20 T.25S. R.7W. W.M.
DOUGLAS COUNTY

1" = 400'

REVISED ON
6-28-18

25 7 20

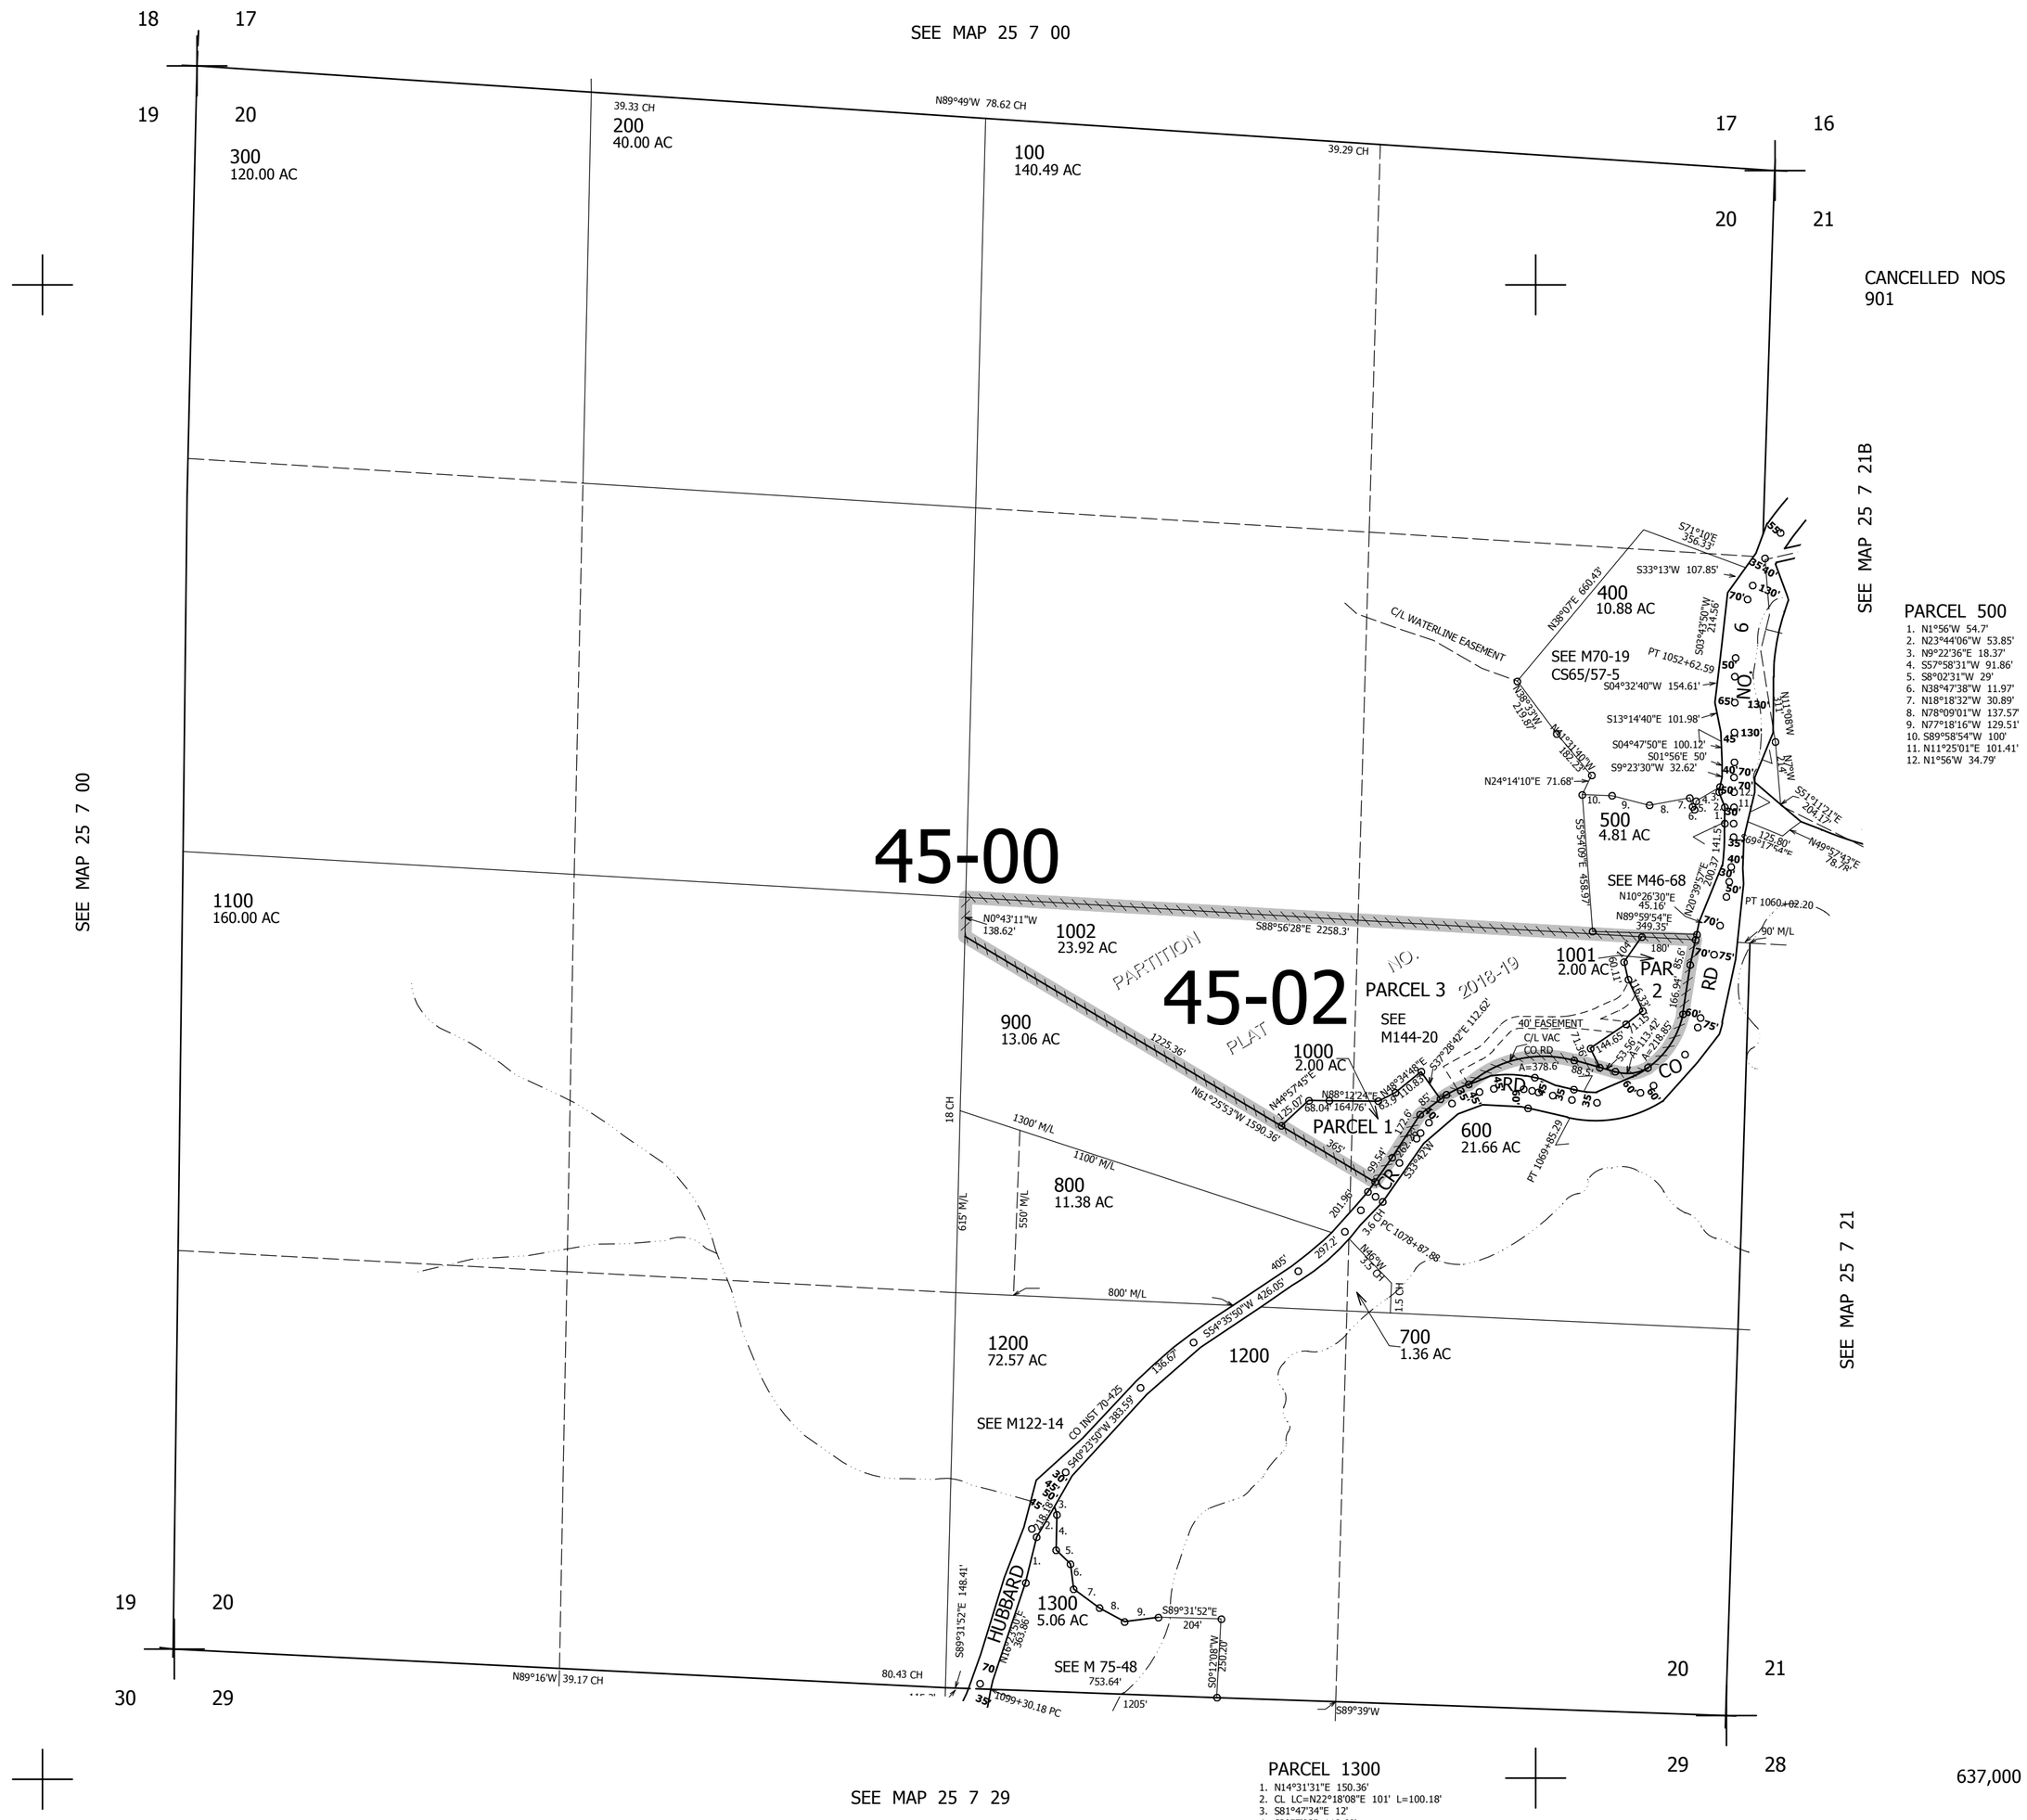

25 7 20