THIS MAP WAS PREPARED FOR ASSESSMENT PURPOSE ONLY.

T.26S. R.2E. W.M.
DOUGLAS COUNTY

1" = 2000'

REVISED ON
10-23-91

26 2E 00
& INDEX

CANCELLED NO'S

SEE MAP 25V 2E 00

SEE MAP 26 1E 00

SEE MAP 26 3E 00

SEE MAP 27 2E 00

26 2E 00
& INDEX

12-00

UMPQUA

NATIONAL

FOREST

ILLAHEE AIRSTRIP

100
22,049.31 AC

1100
77.28 AC

1200
130.74 AC

400
60.10 AC

300
79.15 AC

200
159.98 AC

CREEK
RATTLESNAKE
ONION CREEK
EAGLE CREEK
HAPPY CR.
DRY GULCH
DOG CREEK
NORTH CREEK
REYNOLDS CREEK
UMPQUA HWY.
STATE HWY.
RIVER
BOULDER CREEK
POWERLINE
BIG CAMAS CREEK
COPELAND RD.
WILSON CREEK
DECEPTION CREEK
CALF CREEK
NO. 138E
NO. 920

THIS MAP WAS PREPARED FOR ASSESSMENT PURPOSE ONLY.

HOMESTEAD DETAIL T.26S. R.2E. W.M. DOUGLAS COUNTY

1" = 400'

REVISED ON 4-20-21

26 2E 00 DETAIL MAP

CANCELLED NO'S
701 801 1005
901

SEE MAP 26 2E 00

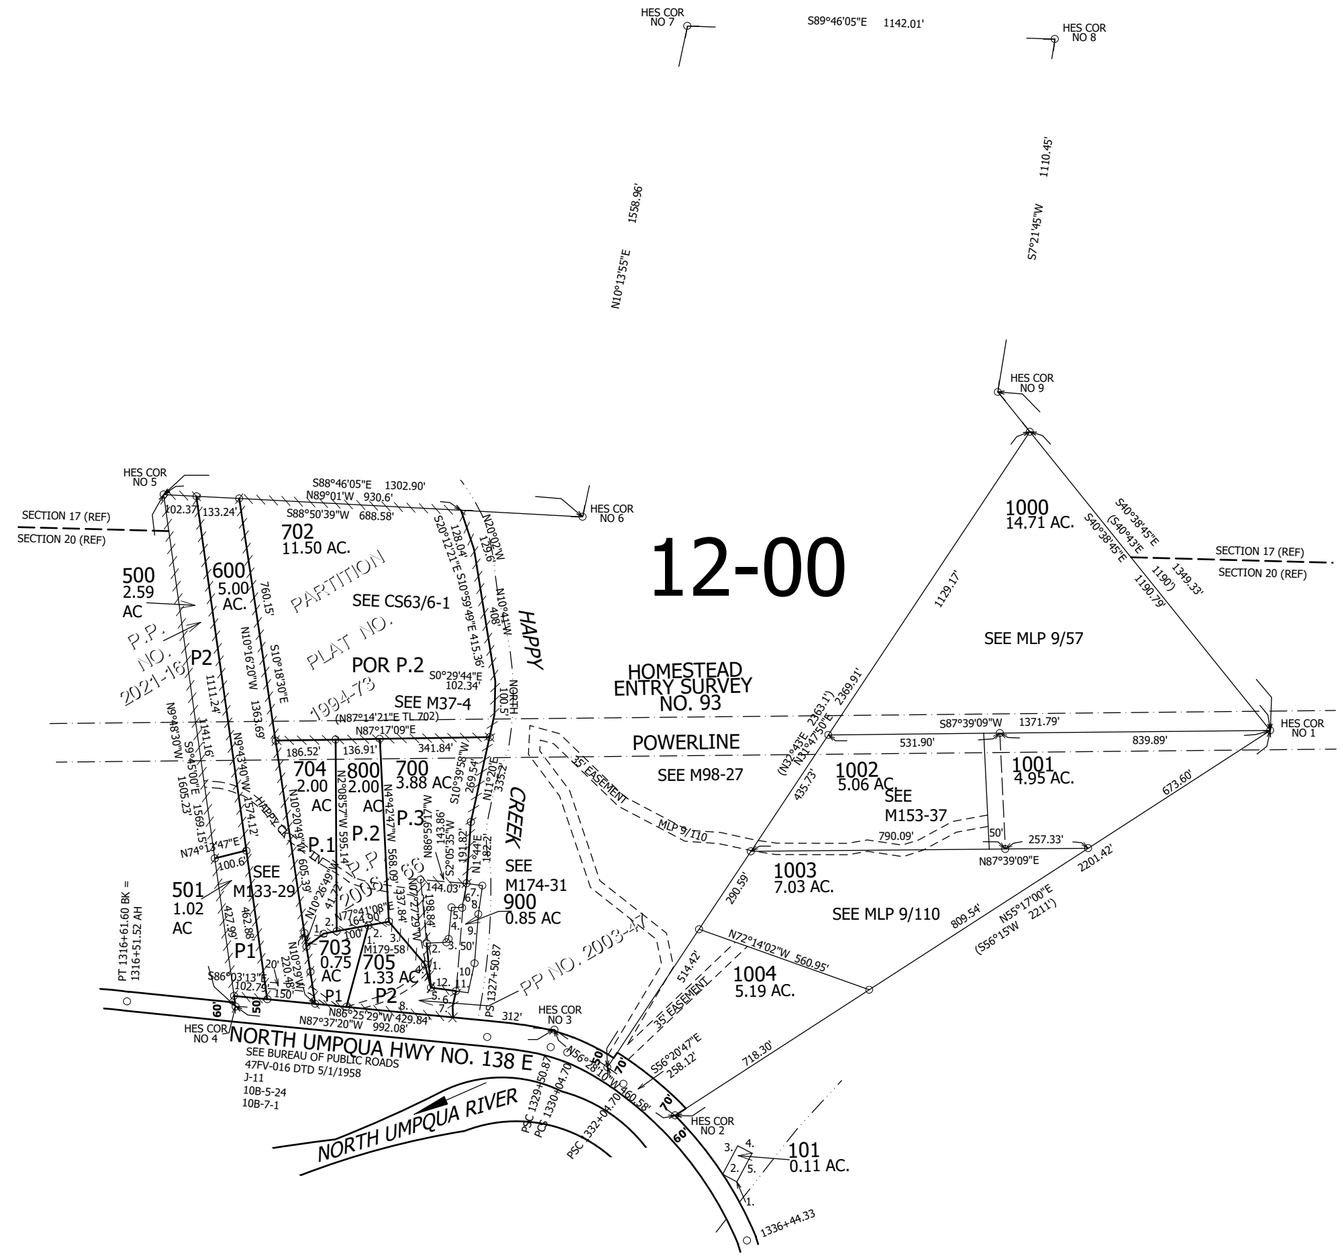

SEE MAP 26 2E 00

SEE MAP 26 2E 00

PARCELS 700 & 900

1. N07°27'29"W 139.00'
2. N85°26'57"E 60.72'
3. N32°16'54"E 12.89'
4. N03°29'26"E 98.67'
5. S89°35'13"E 32.61'
6. N09°00'57"E 76.58'
7. S86°02'52"E 50.00'
8. S7°14'00"W 91.41'
9. S3°25'00"W 151.00'
10. S11°40'00"W 94.51'
11. N83°07'53"W 50.00'
12. N83°07'53"W 77.55'

PARCEL 101

1. S27°16'29"E 326.97' FROM HES 93 COR. 2
2. N62°01'30"W 50'
3. N27°58'30"E 100'
4. S62°01'30"E 50'
5. S27°58'30"W 100'

PARCEL 705

POB=S21°27'06"E 1688.36' FROM HES 93 COR. 5
1. N13°23'24"E 261.05'
2. N77°41'08"E 64.90'
3. S41°51'15"E 173.18'
4. S17°08'01"E 75.50'
5. S84°05'48"E 77.59'
6. S3°32'05"E 32.16'
7. N86°26'59"W 332.60'

PARCEL 703

1. N50°45'52"E 66.31'
2. N77°44'50"E 41.88'

26 2E 00 DETAIL MAP