THIS MAP WAS PREPARED FOR ASSESSMENT PURPOSE ONLY.

SEC.1 T.26S. R.4W. W.M.
DOUGLAS COUNTY

1" = 400'
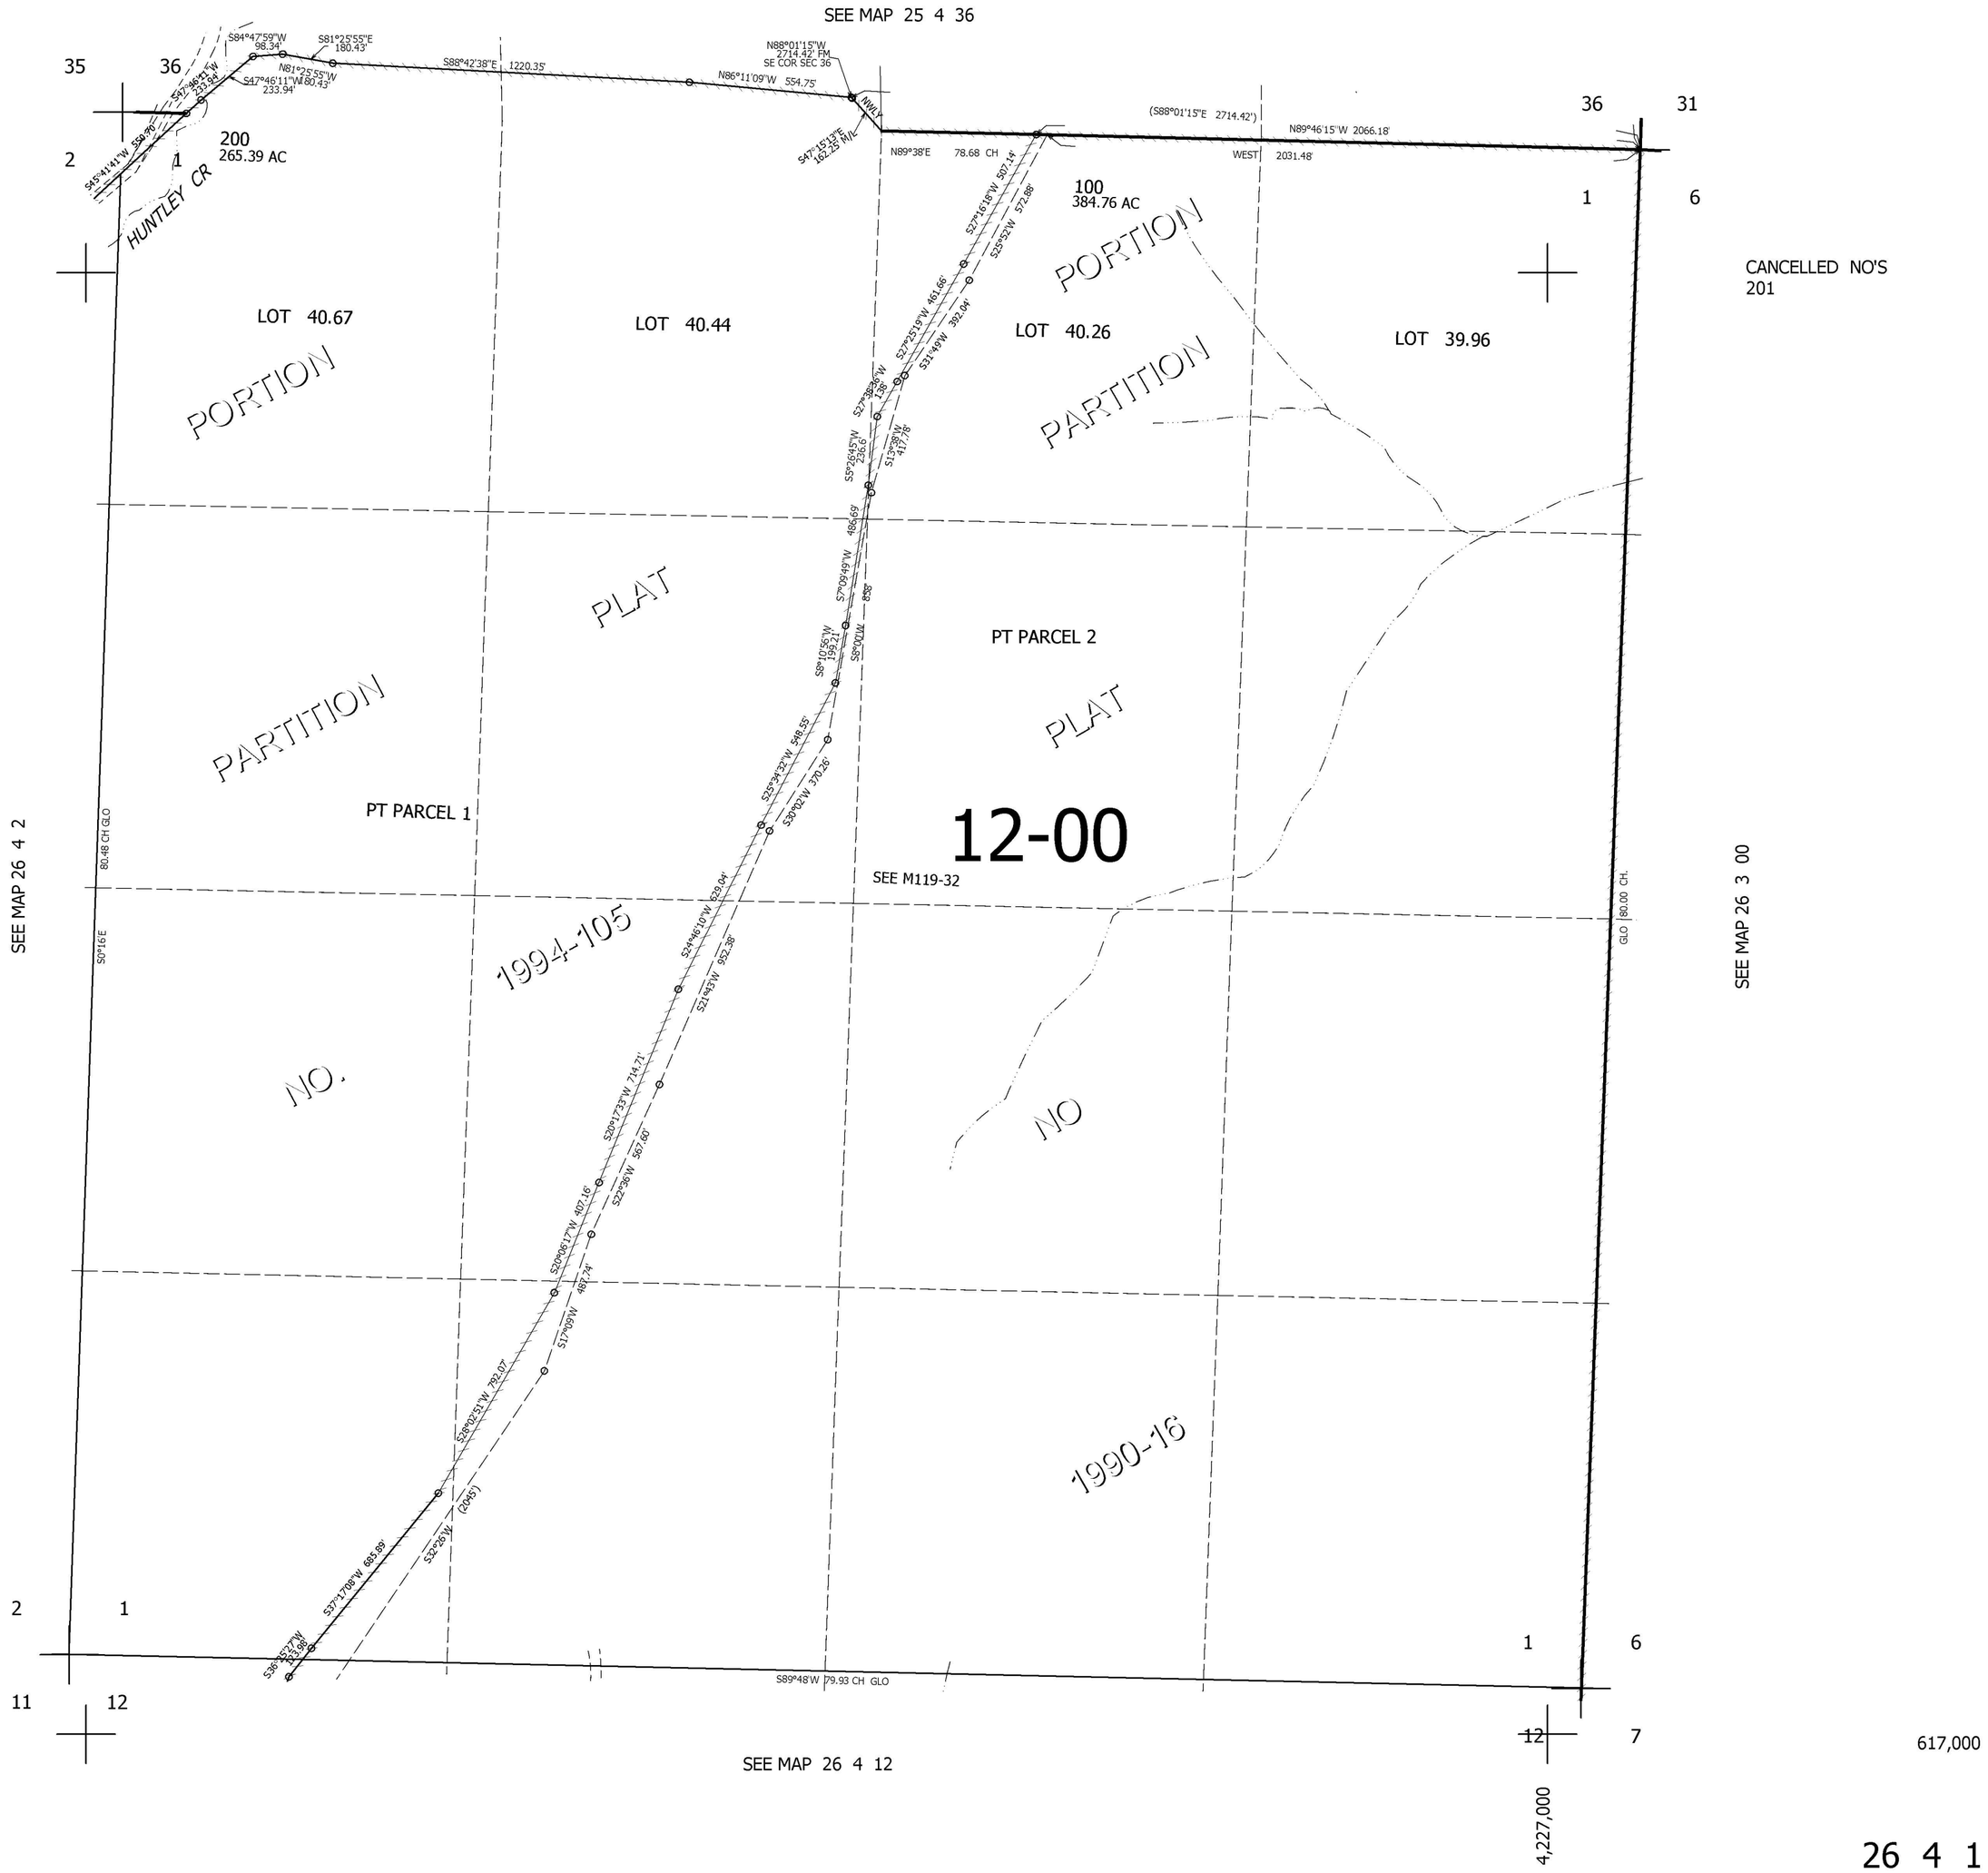
REVISED ON 12-9-94