THIS MAP WAS PREPARED FOR ASSESSMENT PURPOSE ONLY.

NE1/4 SE1/4 SEC.26 T.26S. R.5W. W.M.
DOUGLAS COUNTY

1" = 100'

REVISED ON 9-7-94
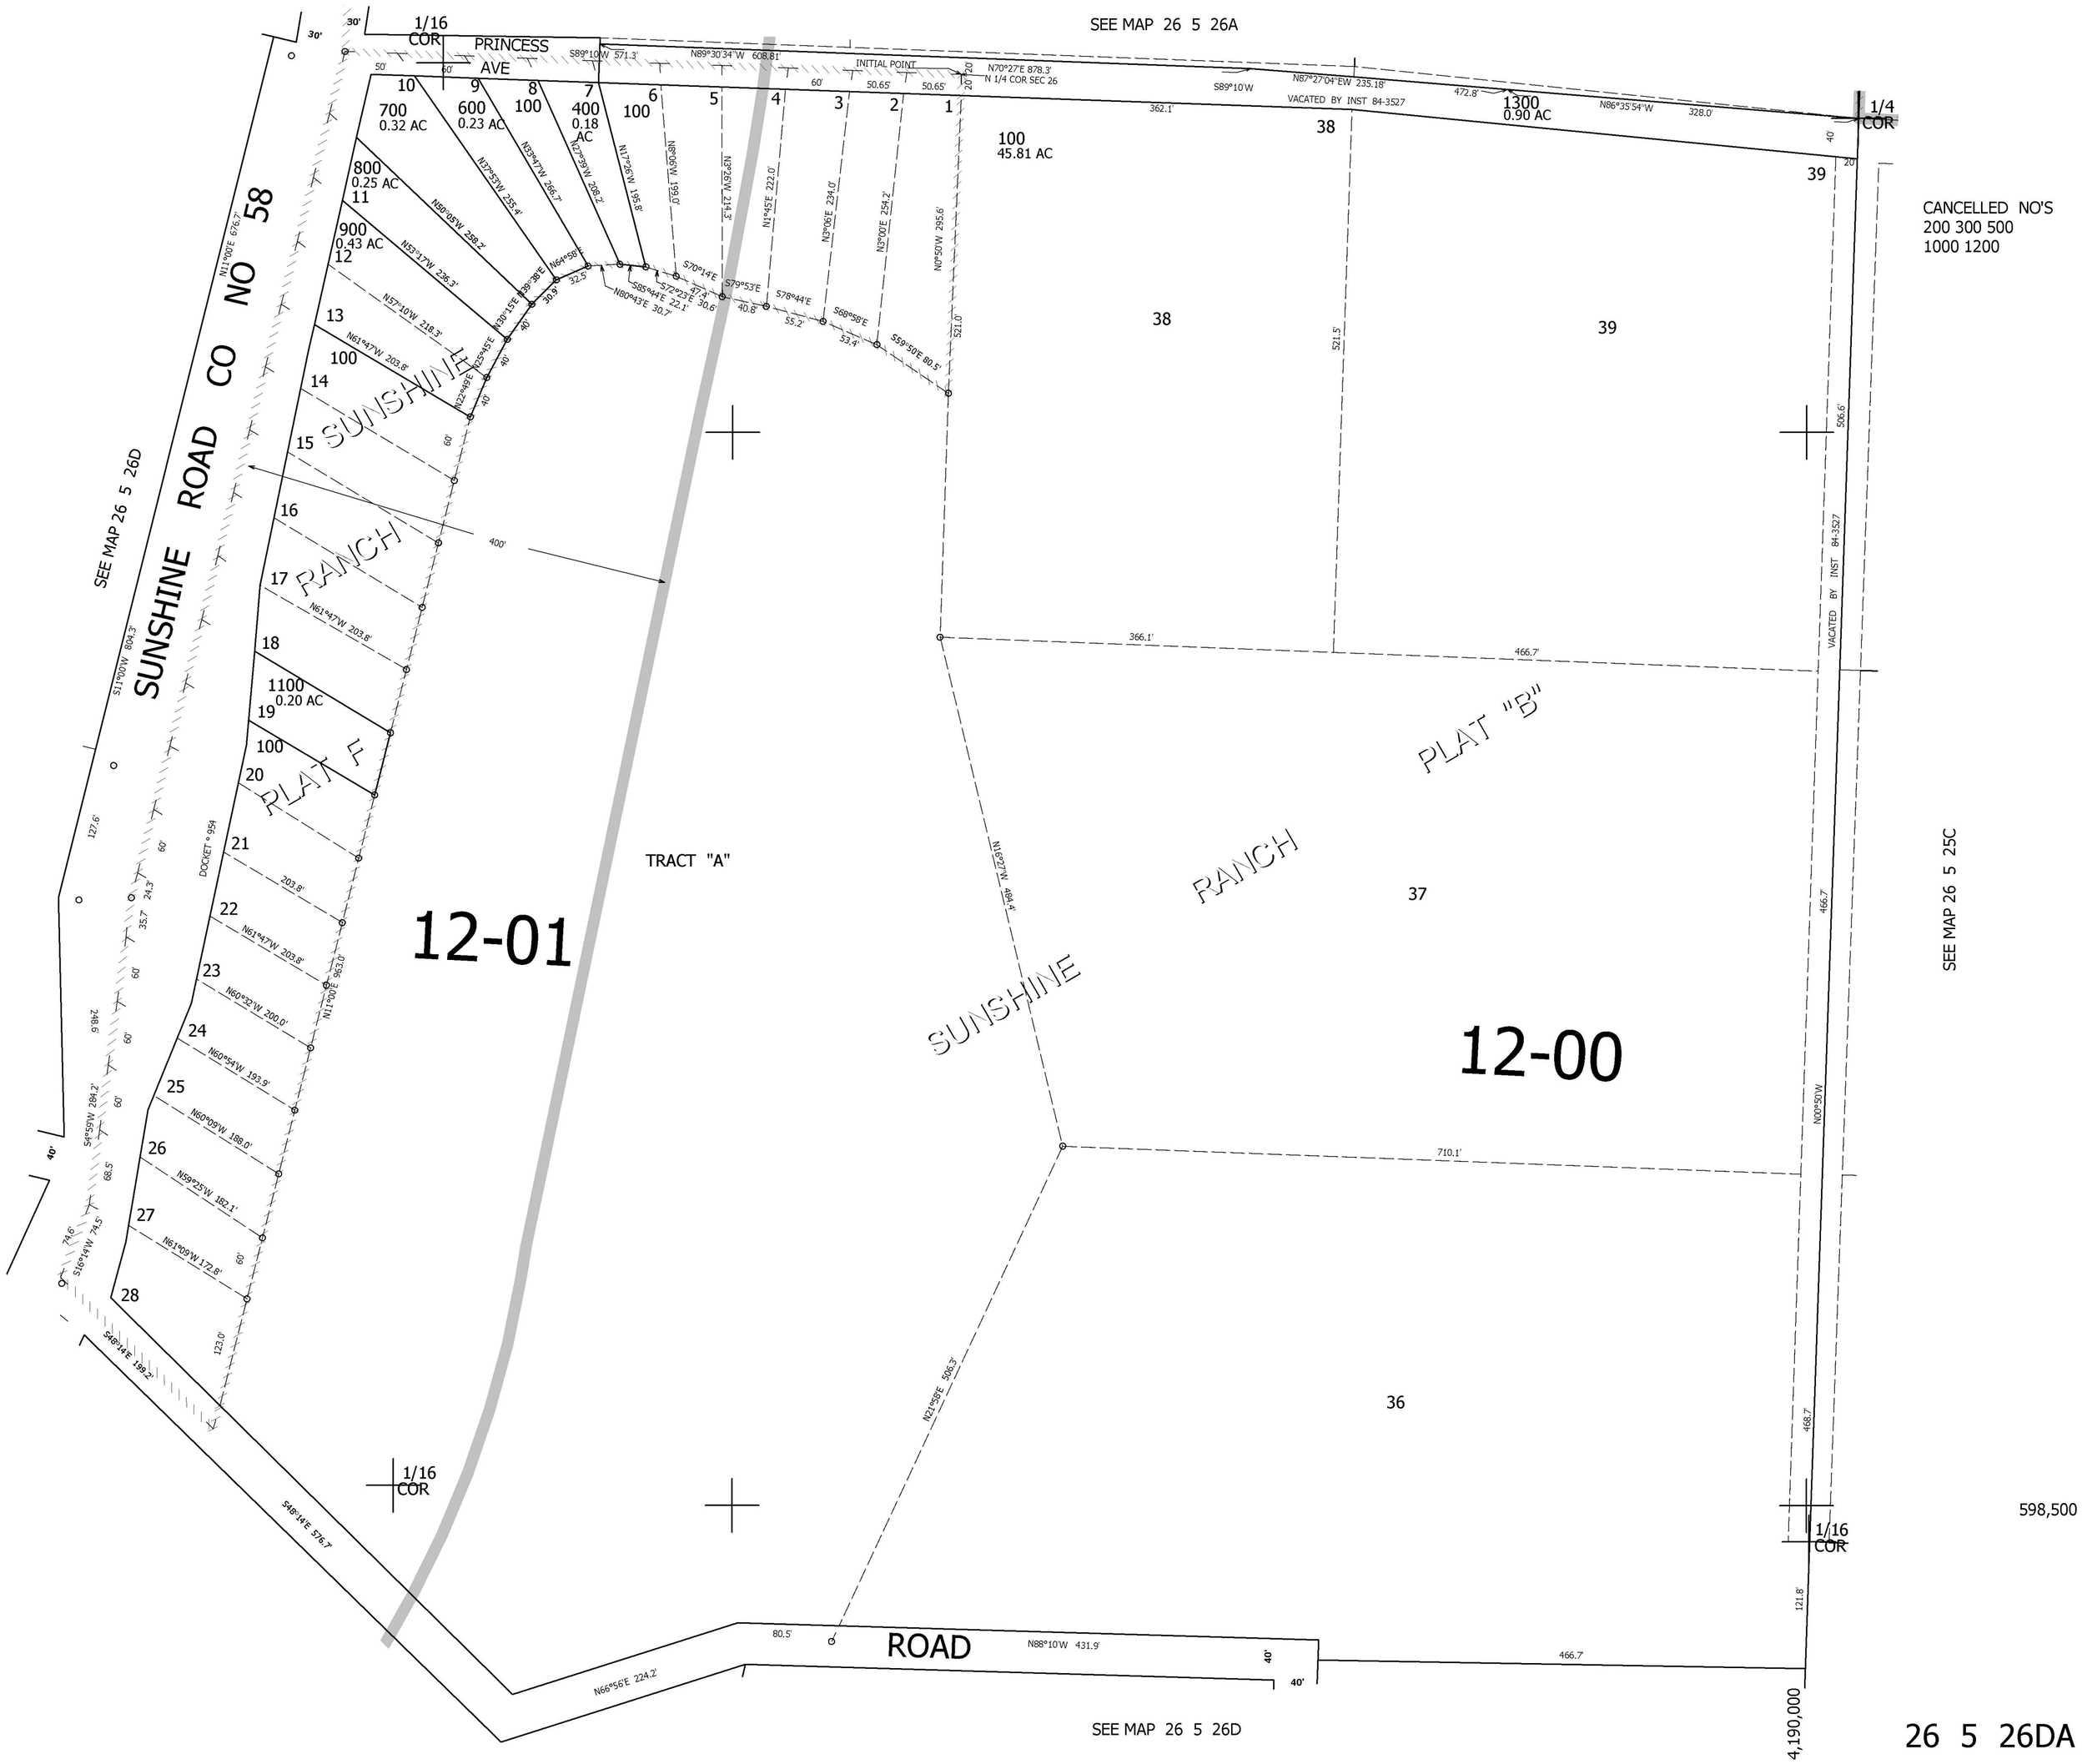
26 5 26DA