THIS MAP WAS PREPARED FOR ASSESSMENT PURPOSE ONLY.

SW1/4 SEC.11 T.26S. R.6W. W.M.
DOUGLAS COUNTY

1" = 200'

REVISED ON 7-9-03

26 6 11C

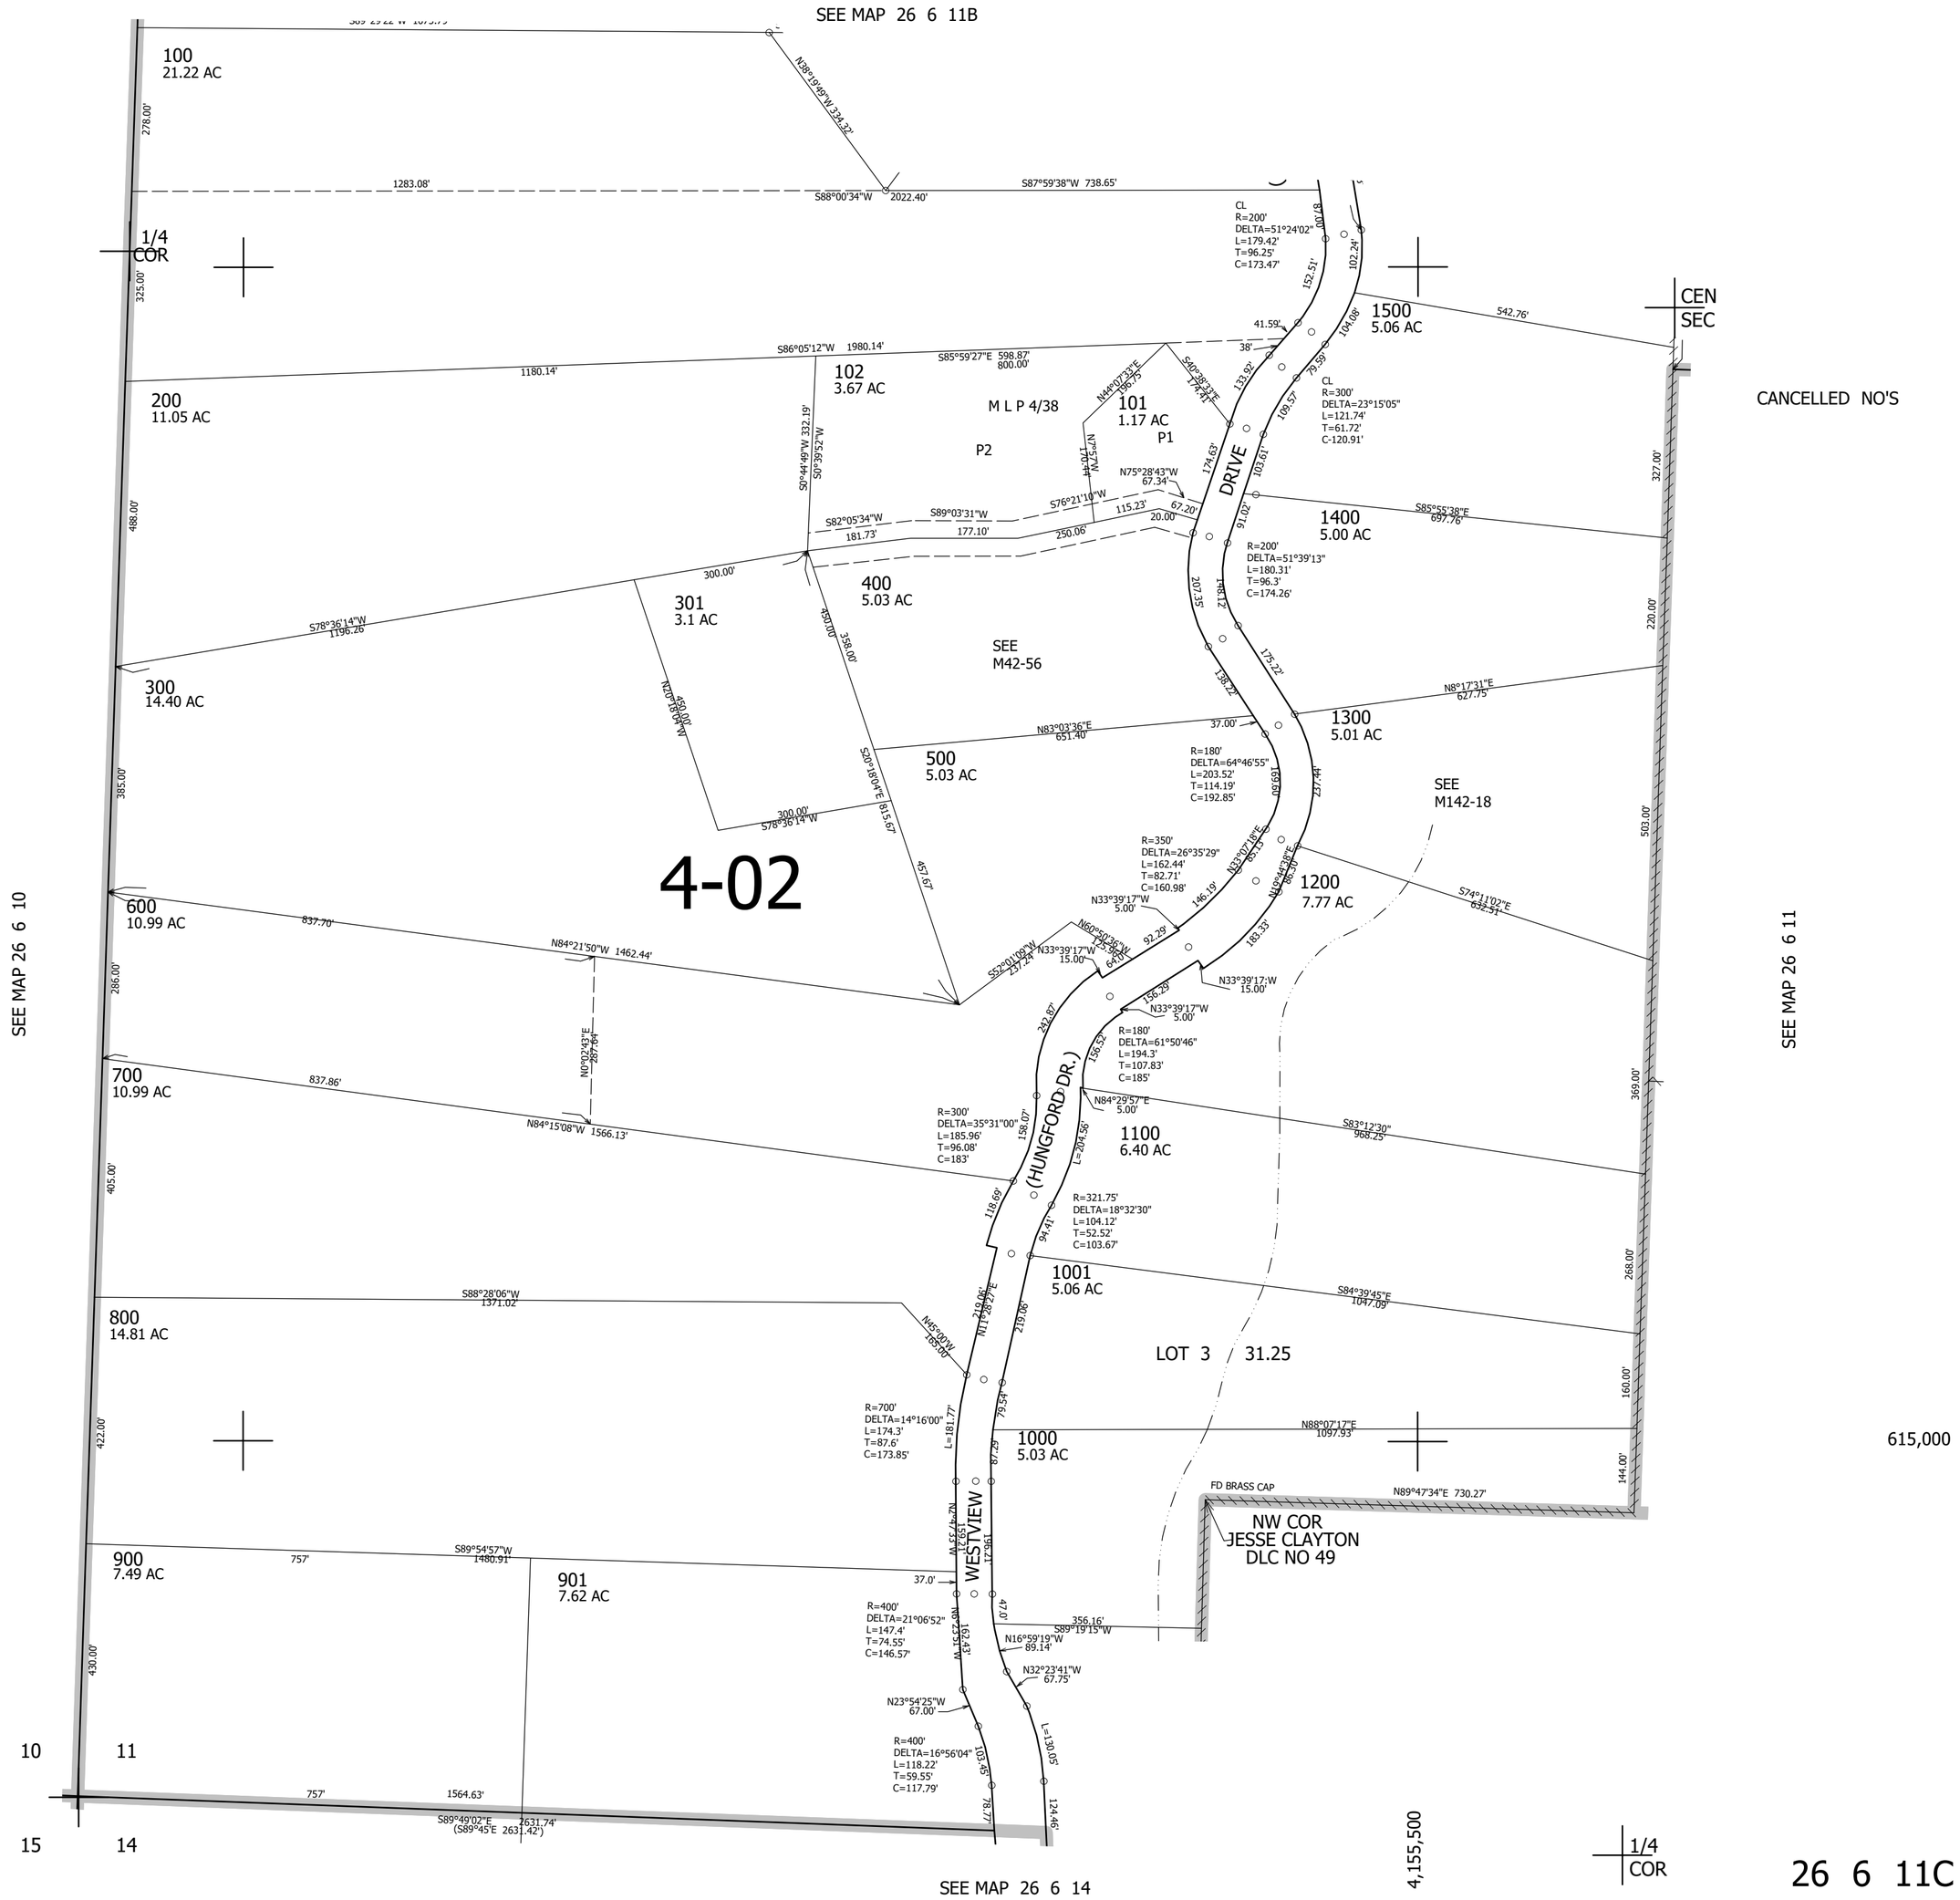

26 6 11C