THIS MAP WAS PREPARED FOR ASSESSMENT PURPOSE ONLY.

SW1/4 SEC.13 T.27S. R.5W. W.M.
DOUGLAS COUNTY

1" = 200'

REVISED ON 3-22-19

27 5 13C

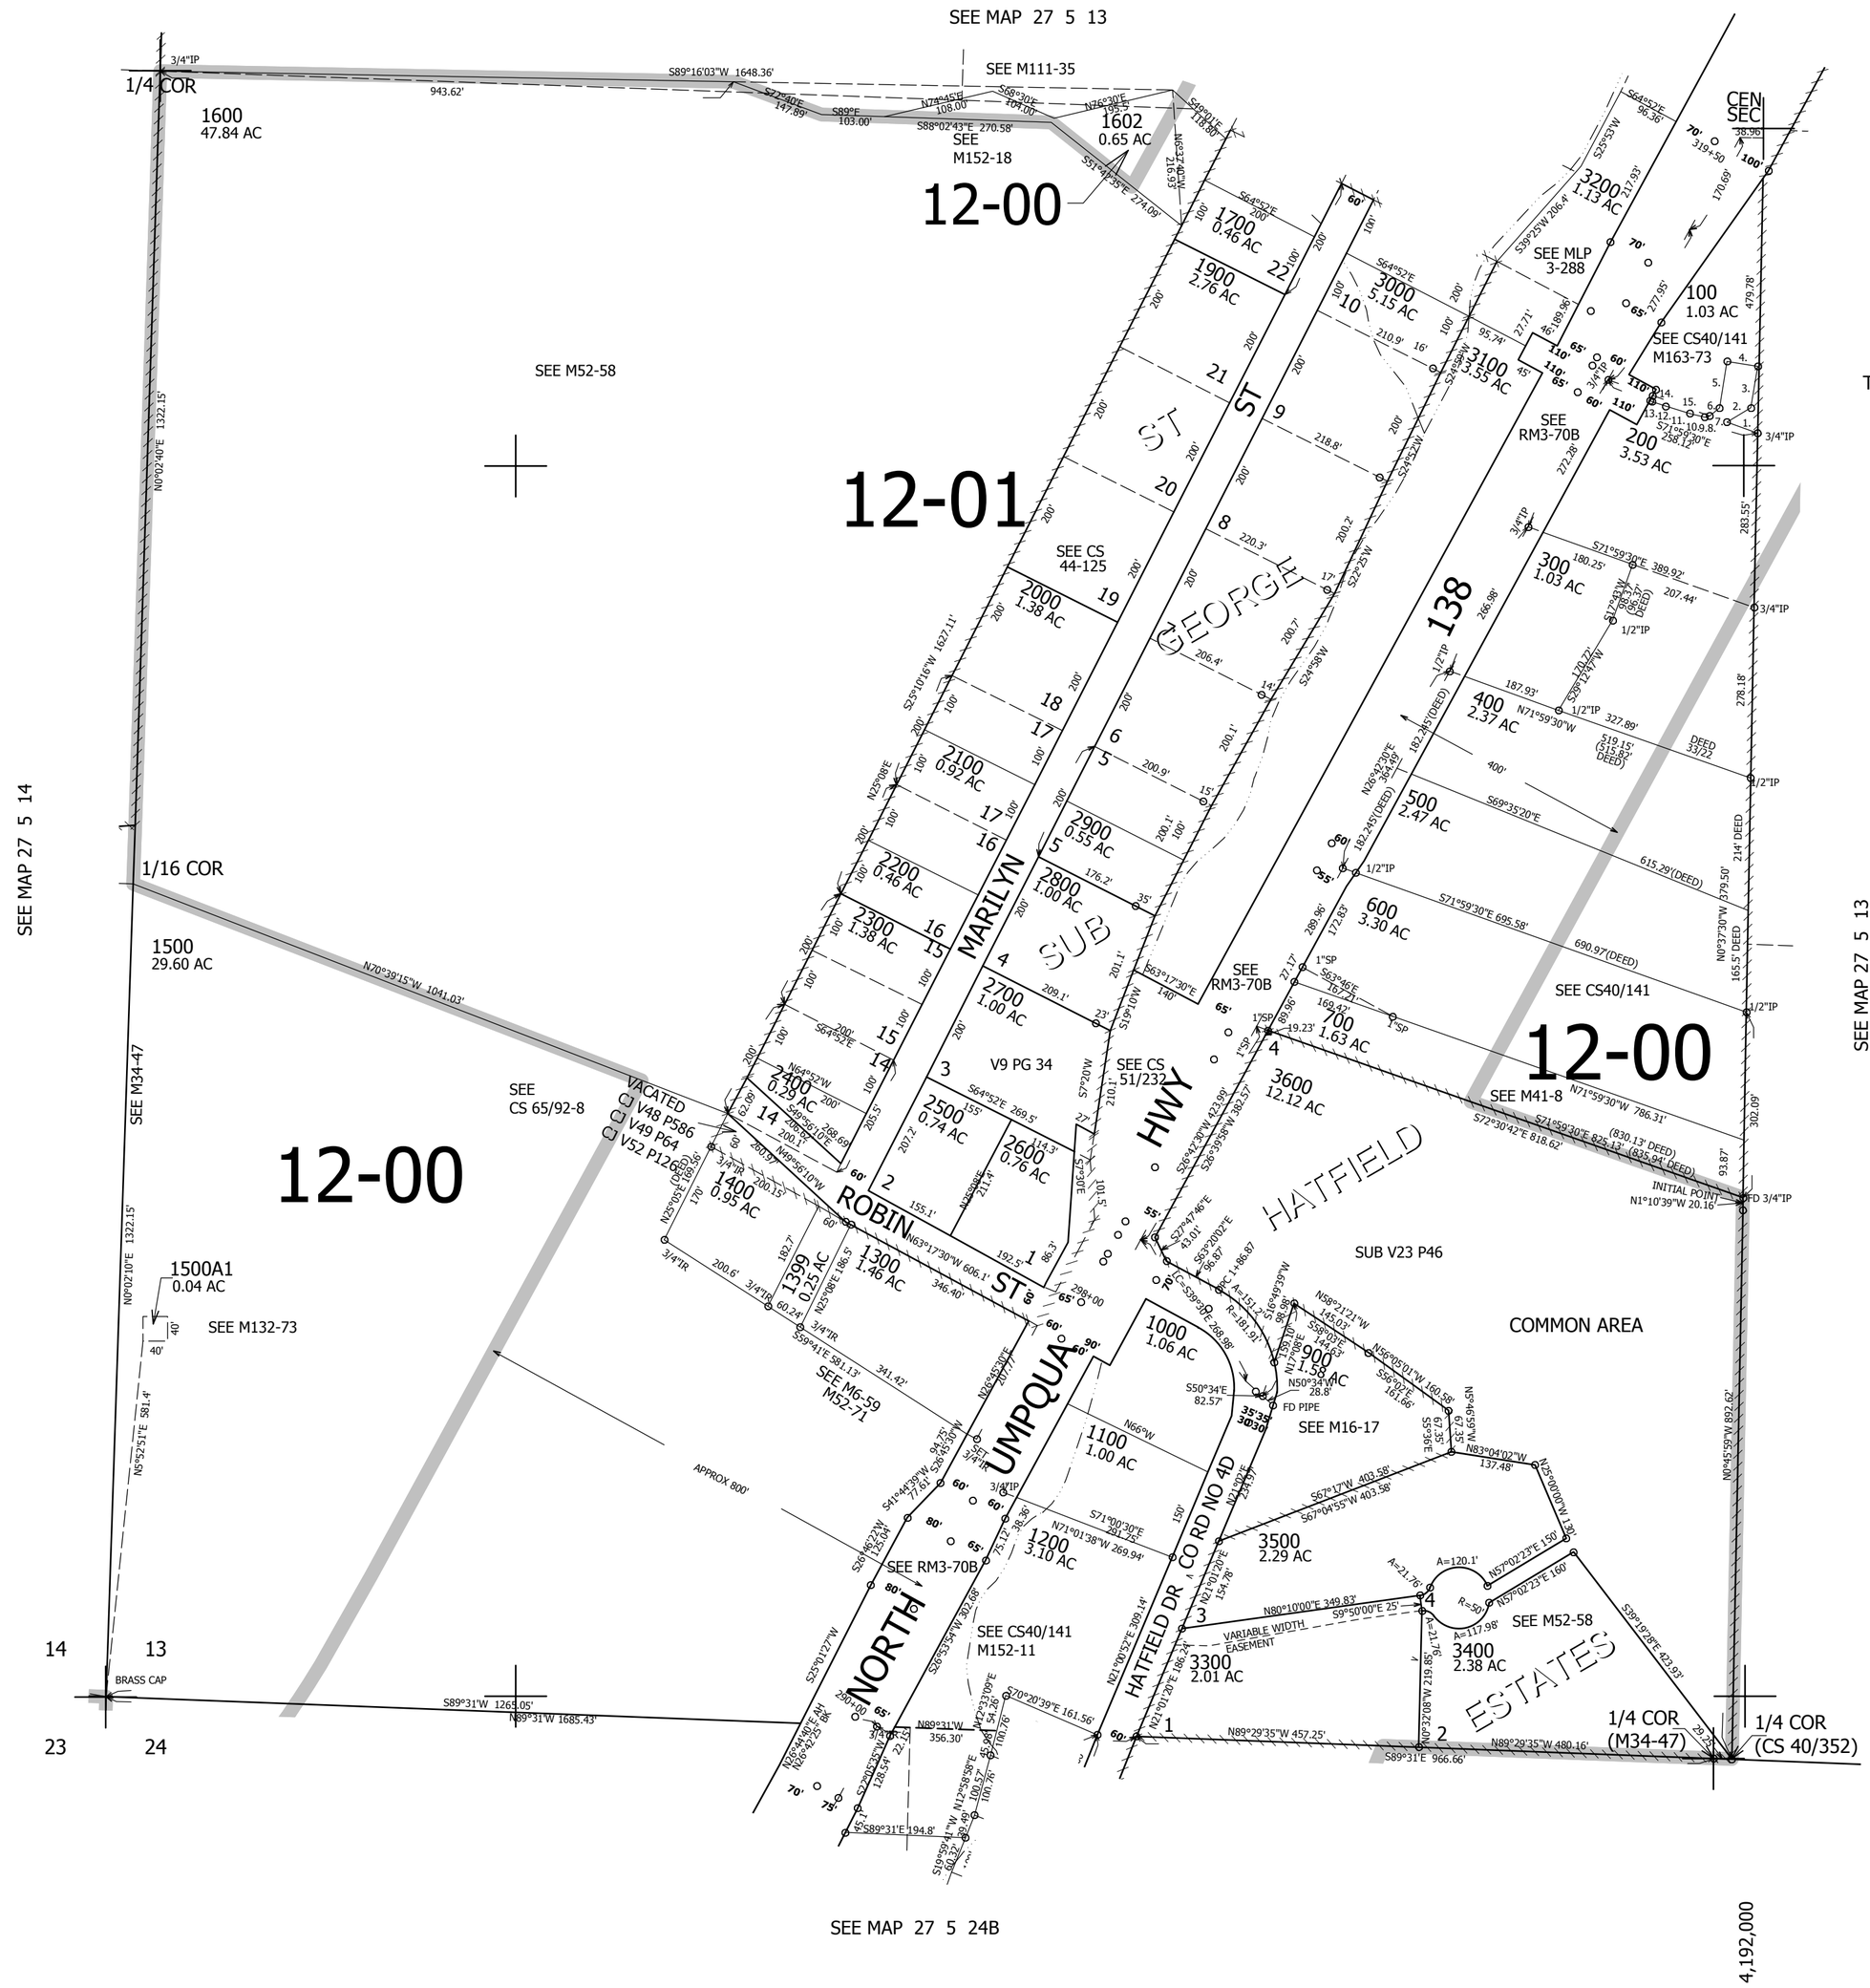

27 5 13C